


CARDWELL HALL


SUB-BSMT

| | | |
|------------------------------|---|--|
| BUILDING ABBREVIATION: CW | BUILDING NUMBER: 00091 | |
| GSF: 154888 | BUILT / RENOVATED: 1960 | |
| UPDATED: 1-8-2013 | FILE NAME: 00091-CARDWELL-00-SUBBASEMENT.DWG | |

KANSAS STATE
UNIVERSITY

PLANNING & FACILITIES MANAGEMENT
DYKSTRA HALL
MANHATTAN, KS. 66506
785.532.6377

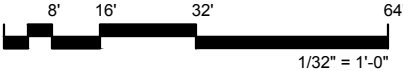

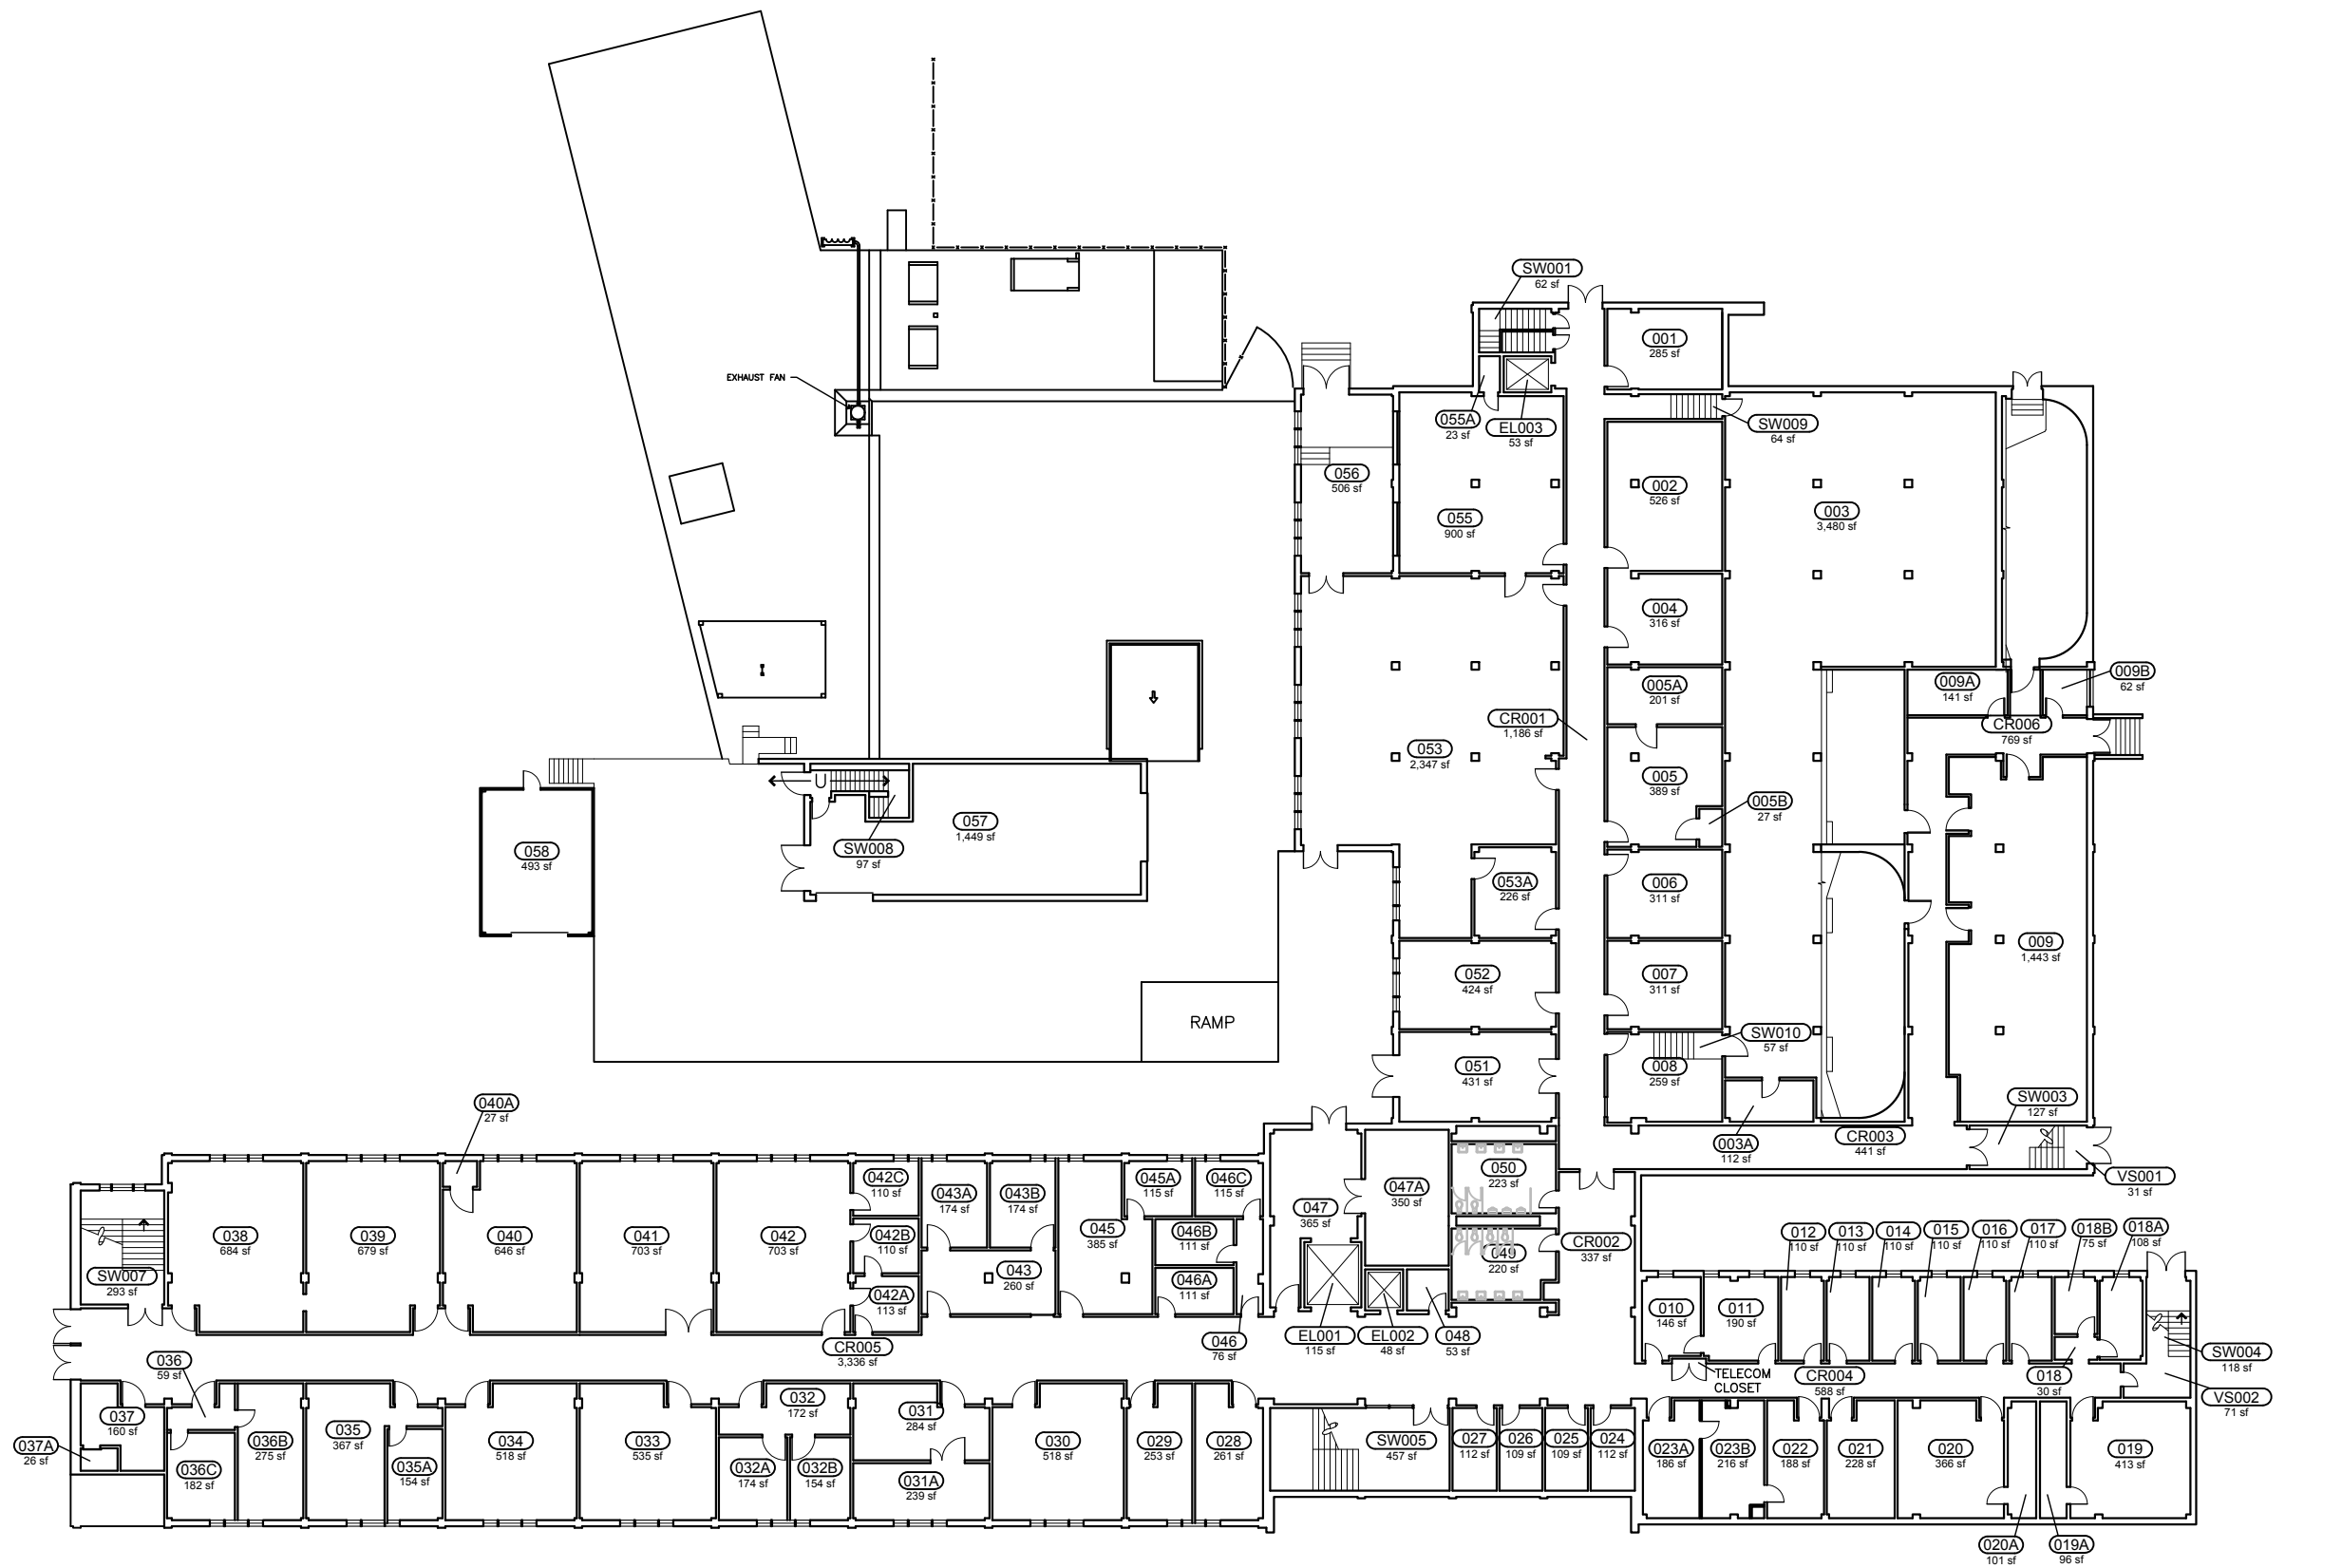


CARDWELL HALL


BASEMENT

| | | |
|------------------------------|---|--|
| BUILDING ABBREVIATION: CW | BUILDING NUMBER: 00091 | |
| GSF: 154888 | BUILT / RENOVATED: 1960 | |
| UPDATED: 1-8-2013 | FILE NAME: 00091-CARDWELL-0-BASEMENT.DWG | |

KANSAS STATE
UNIVERSITY

PLANNING & FACILITIES MANAGEMENT
DYKSTRA HALL
MANHATTAN, KS. 66506
785.532.6377

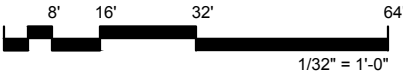

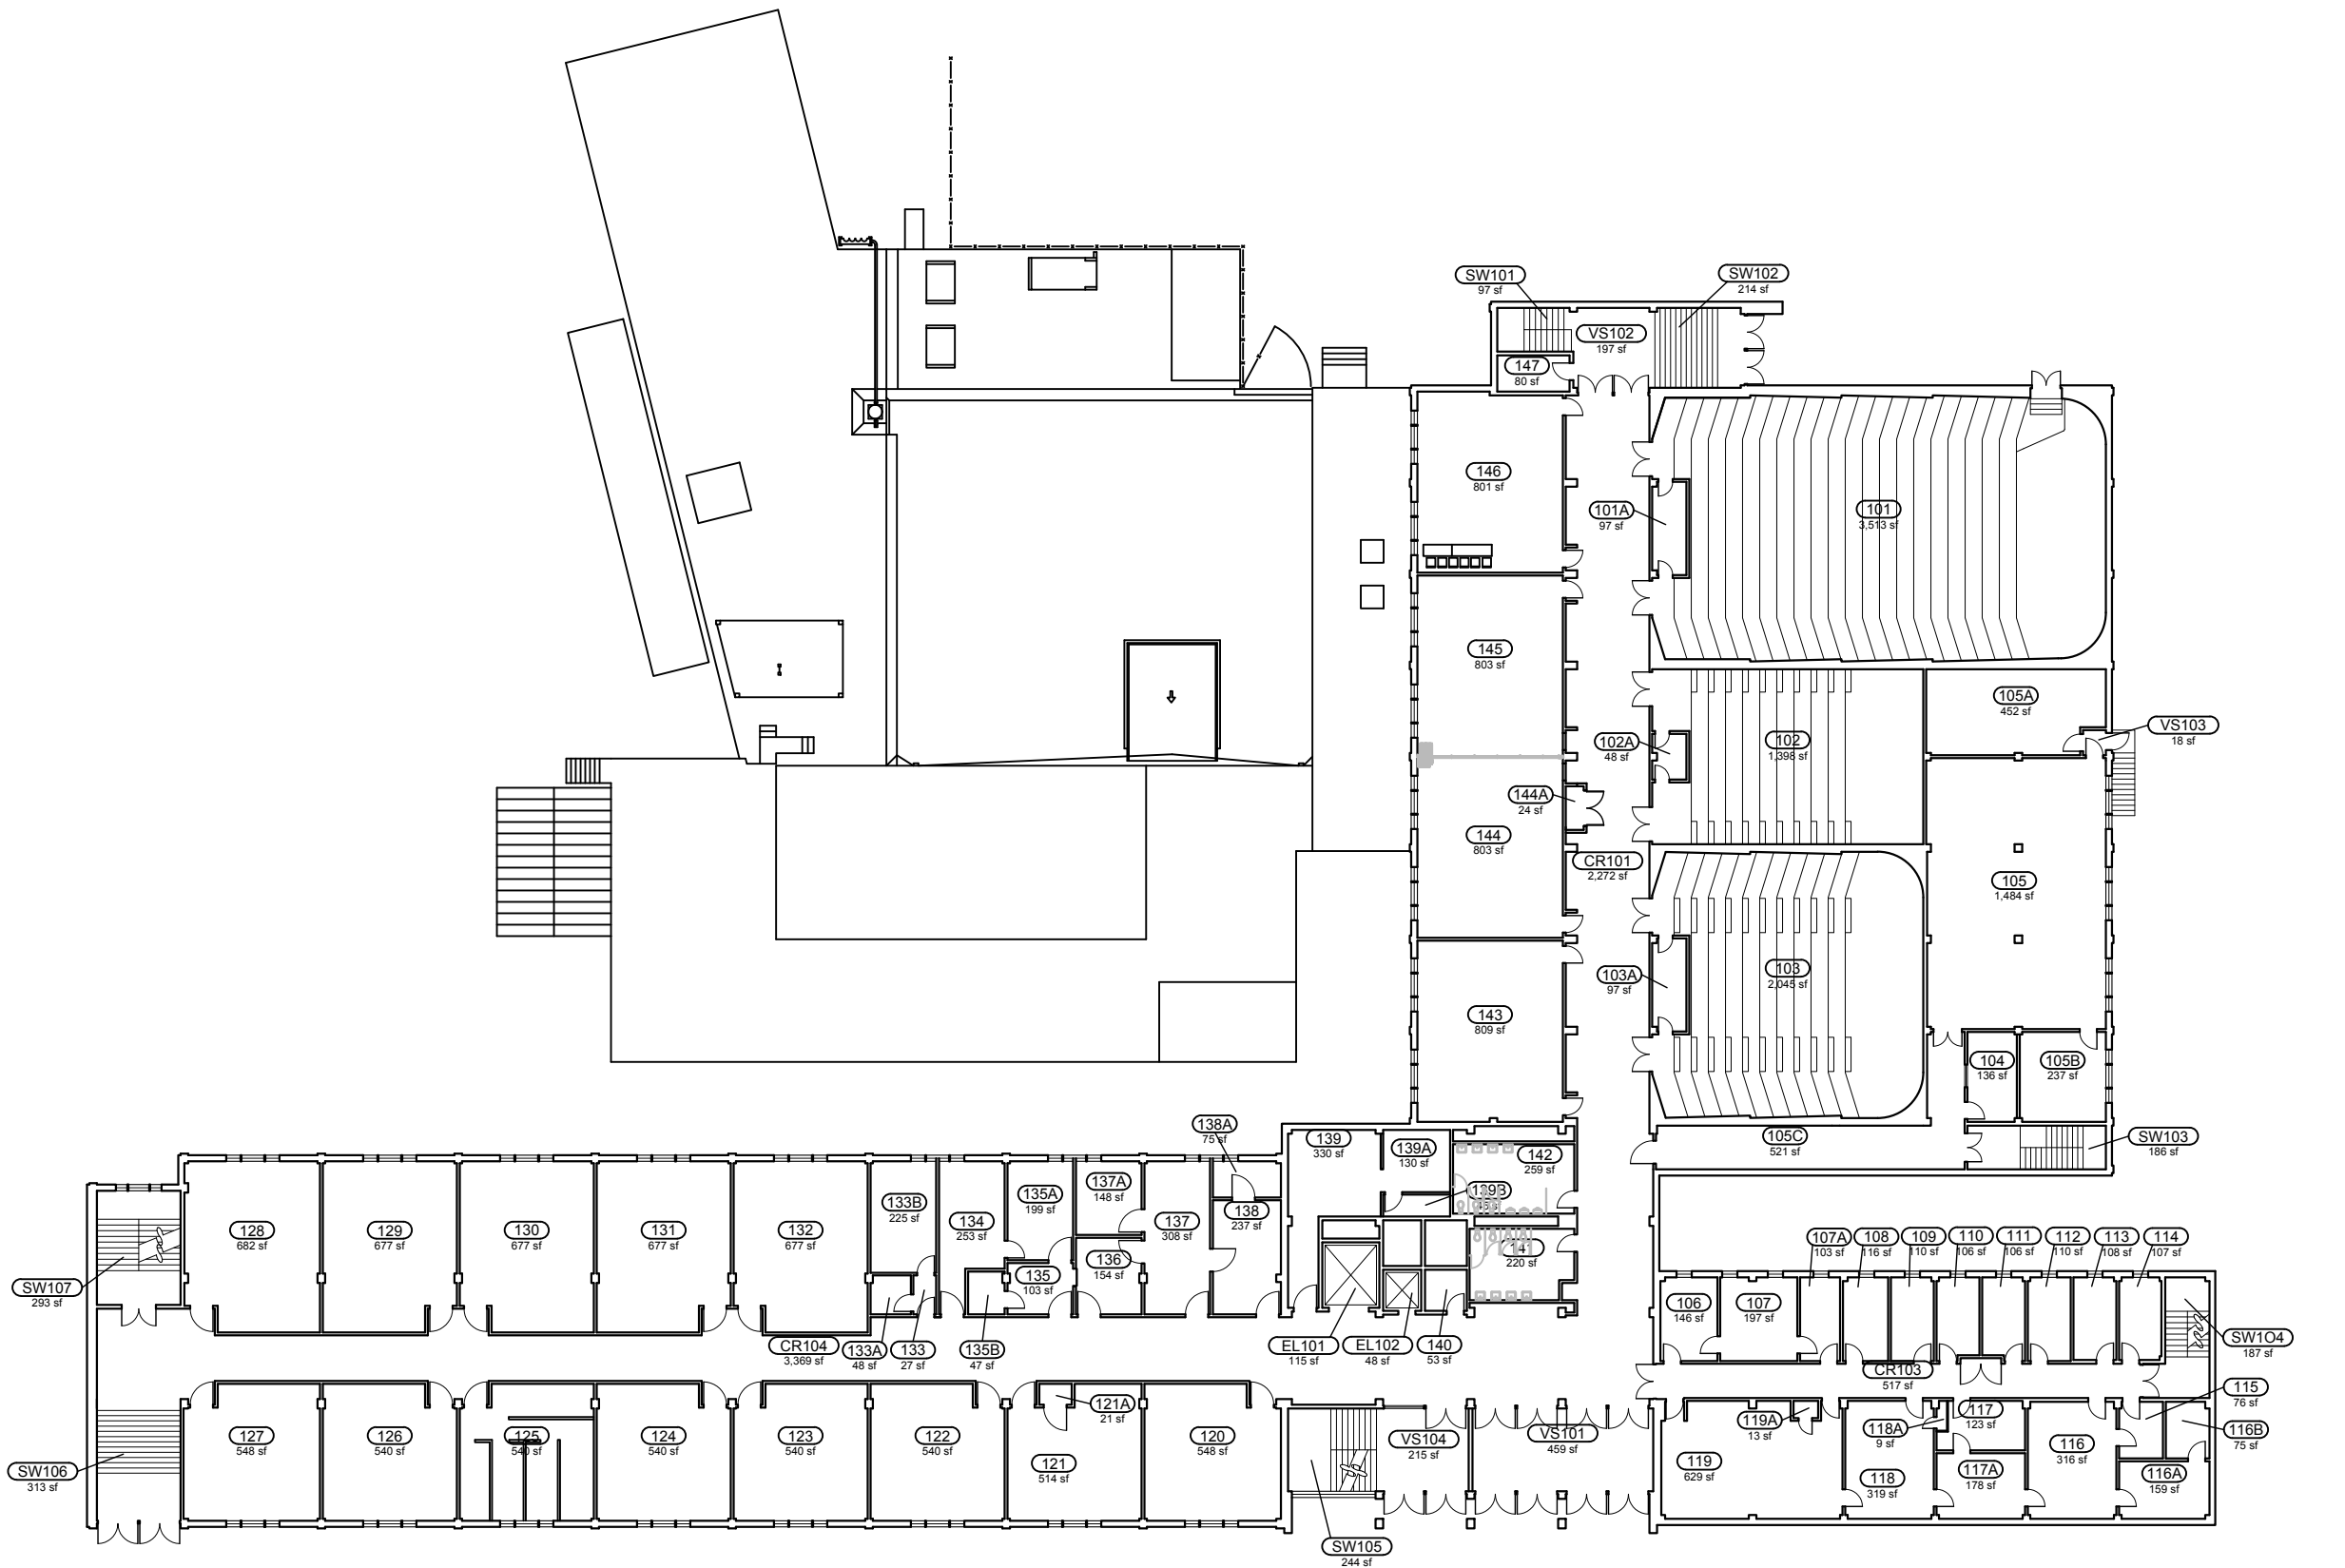


CARDWELL HALL

FIRST

| | | |
|------------------------------|--------------------------------------|--|
| BUILDING ABBREVIATION: CW | BUILDING NUMBER: 00091 | |
| GSF: 154888 | BUILT / RENOVATED: 1960 | |
| UPDATED: 1-8-2013 | FILE NAME: 00091-CARDWELL-1ST.DWG | |

KANSAS STATE
UNIVERSITY

PLANNING & FACILITIES MANAGEMENT
DYKSTRA HALL
MANHATTAN, KS. 66506
785.532.6377

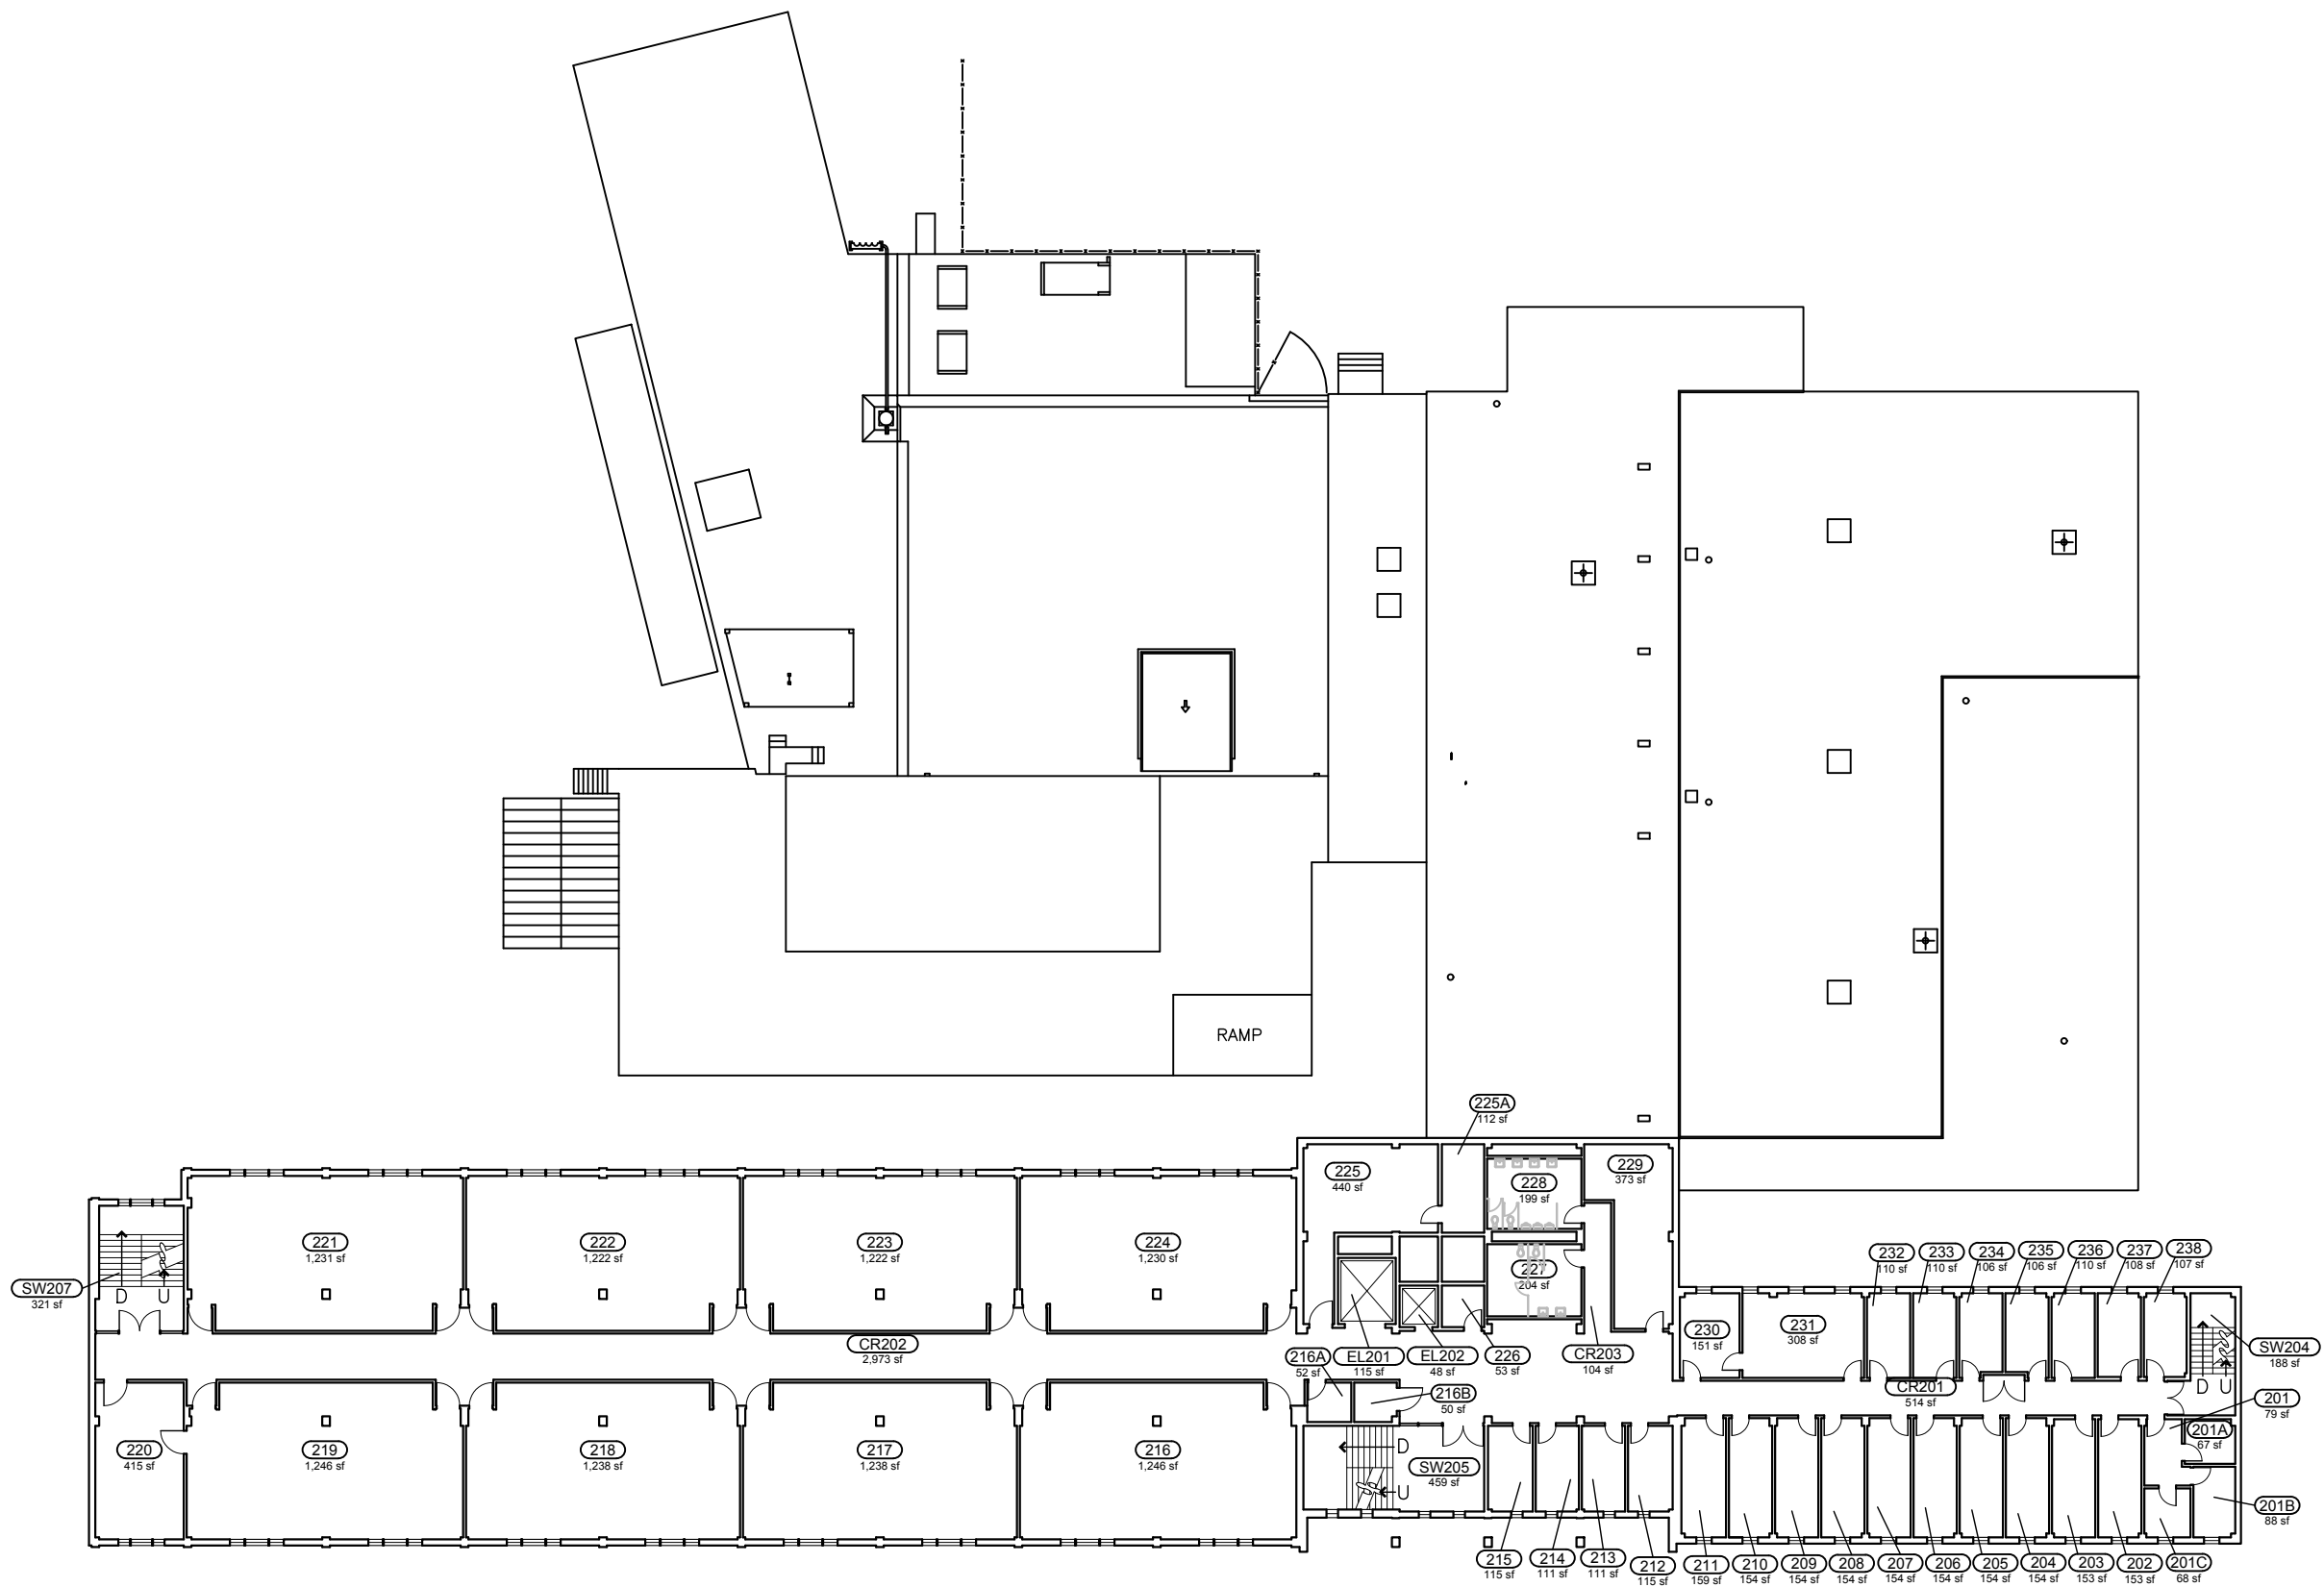

CARDWELL HALL


SECOND

| | | |
|-------------------------------------|--------------------------------------|--|
| BUILDING ABBREVIATION: CW | BUILDING NUMBER: 00091 | |
| GSF: 154888 | BUILT / RENOVATED: 1960 | |
| UPDATED: 1-8-2013 | FILE NAME: 00091-CARDWELL-2ND.DWG | |

KANSAS STATE
UNIVERSITY

PLANNING & FACILITIES MANAGEMENT
DYKSTRA HALL
MANHATTAN, KS. 66506
785.532.6377



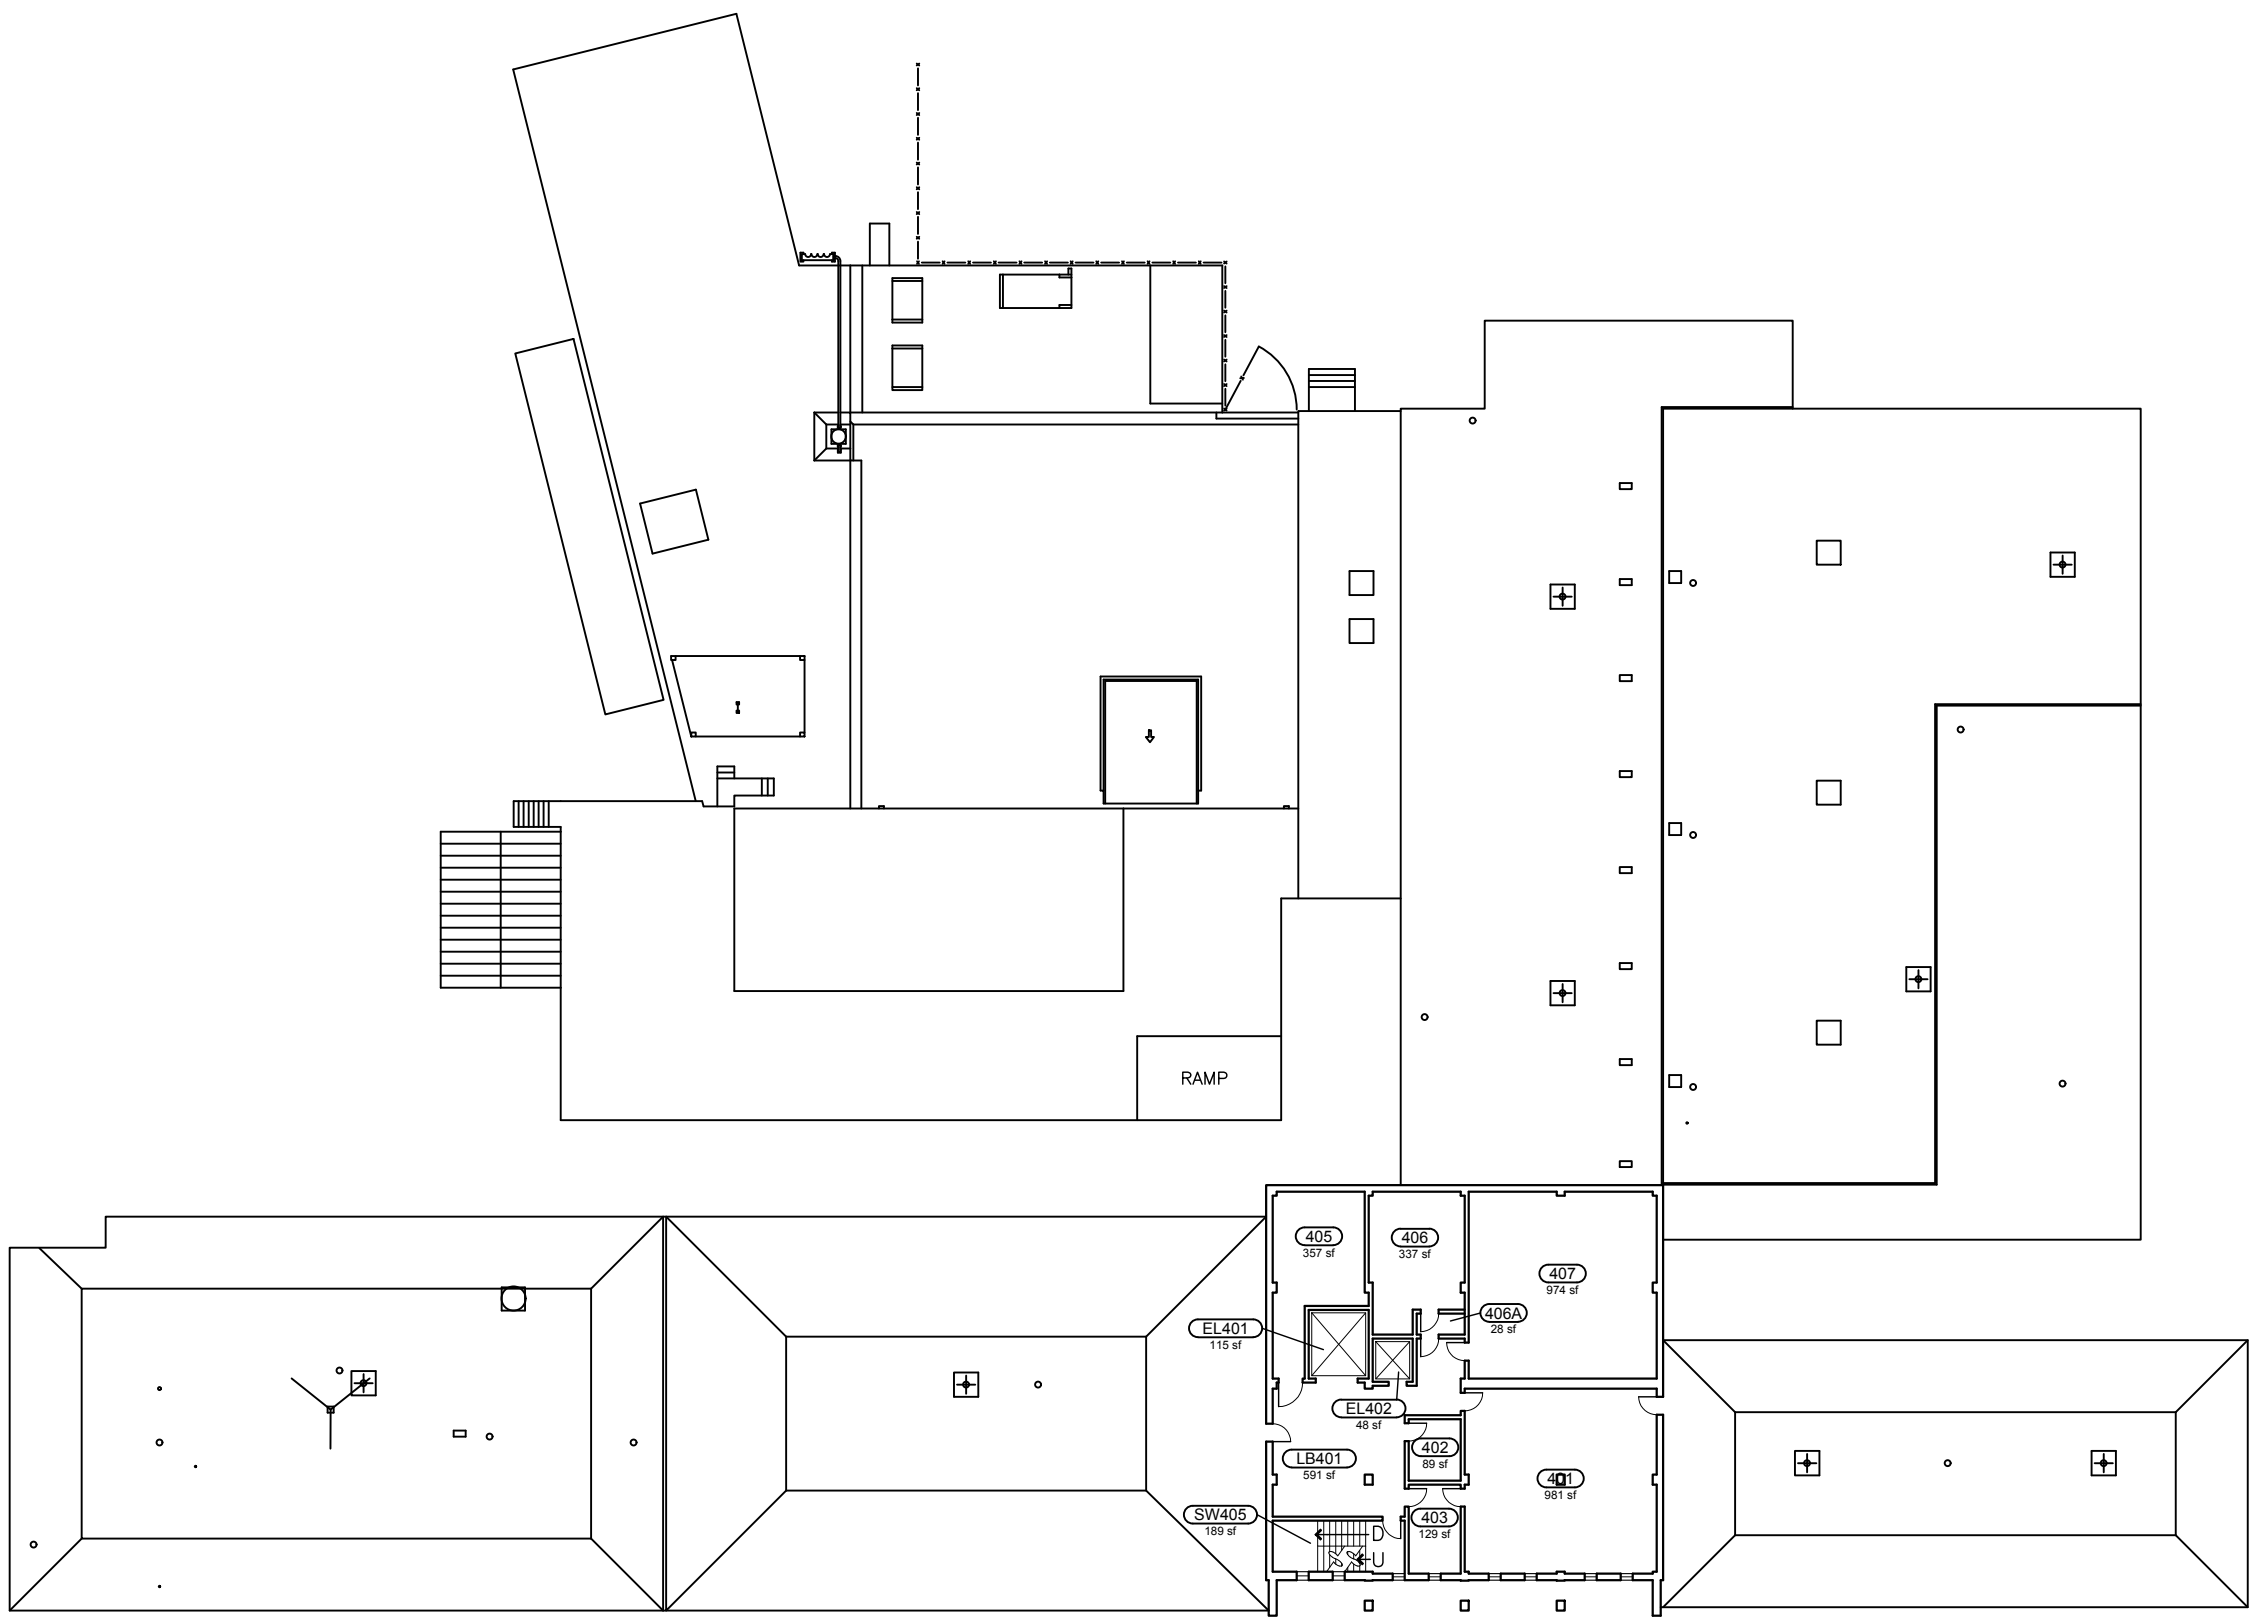


CARDWELL HALL

FOURTH

| | | |
|------------------------------|--------------------------------------|--|
| BUILDING ABBREVIATION: CW | BUILDING NUMBER: 00091 | |
| GSF: 154888 | BUILT / RENOVATED: 1960 | |
| UPDATED: 1-8-2013 | FILE NAME: 00091-CARDWELL-4TH.DWG | |

KANSAS STATE
UNIVERSITY

PLANNING & FACILITIES MANAGEMENT
DYKSTRA HALL
MANHATTAN, KS. 66506
785.532.6377

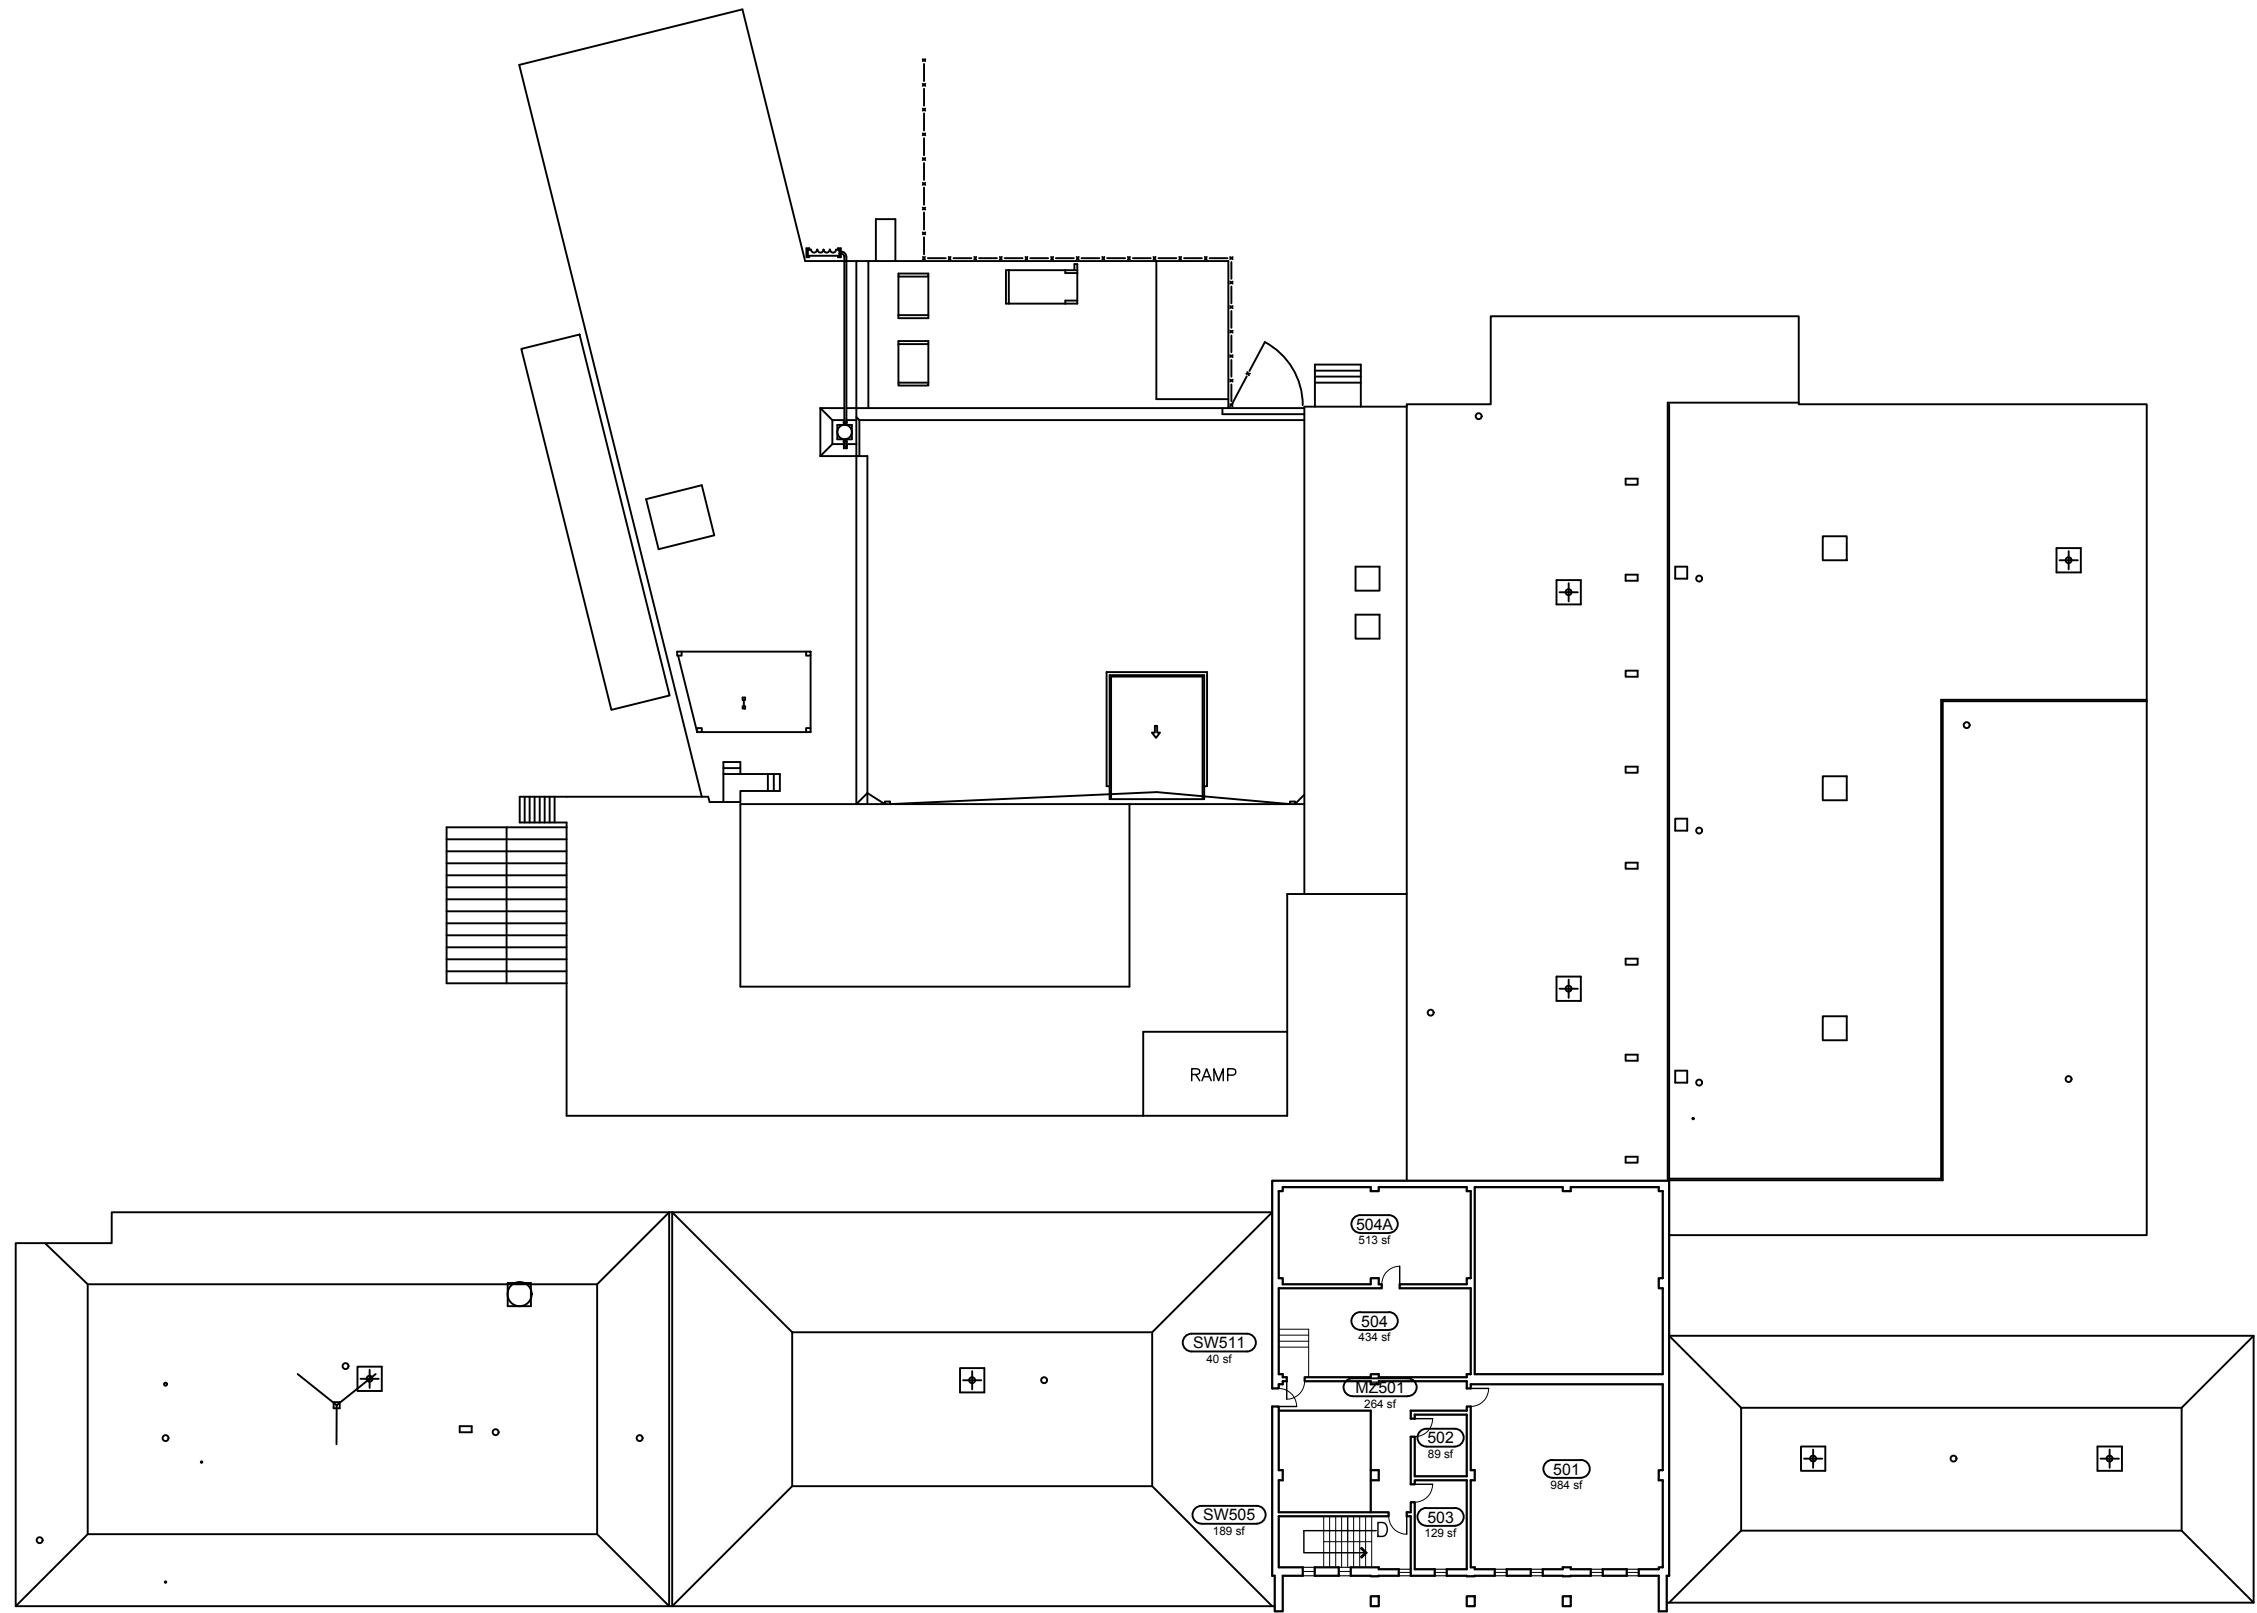


CARDWELL HALL

FIFTH

| | | |
|------------------------------|--------------------------------------|--|
| BUILDING ABBREVIATION: CW | BUILDING NUMBER: 00091 | |
| GSF: 154888 | BUILT / RENOVATED: 1960 | |
| UPDATED: 1-8-2013 | FILE NAME: 00091-CARDWELL-5TH.DWG | |

KANSAS STATE
UNIVERSITY

PLANNING & FACILITIES MANAGEMENT
DYKSTRA HALL
MANHATTAN, KS. 66506
785.532.6377

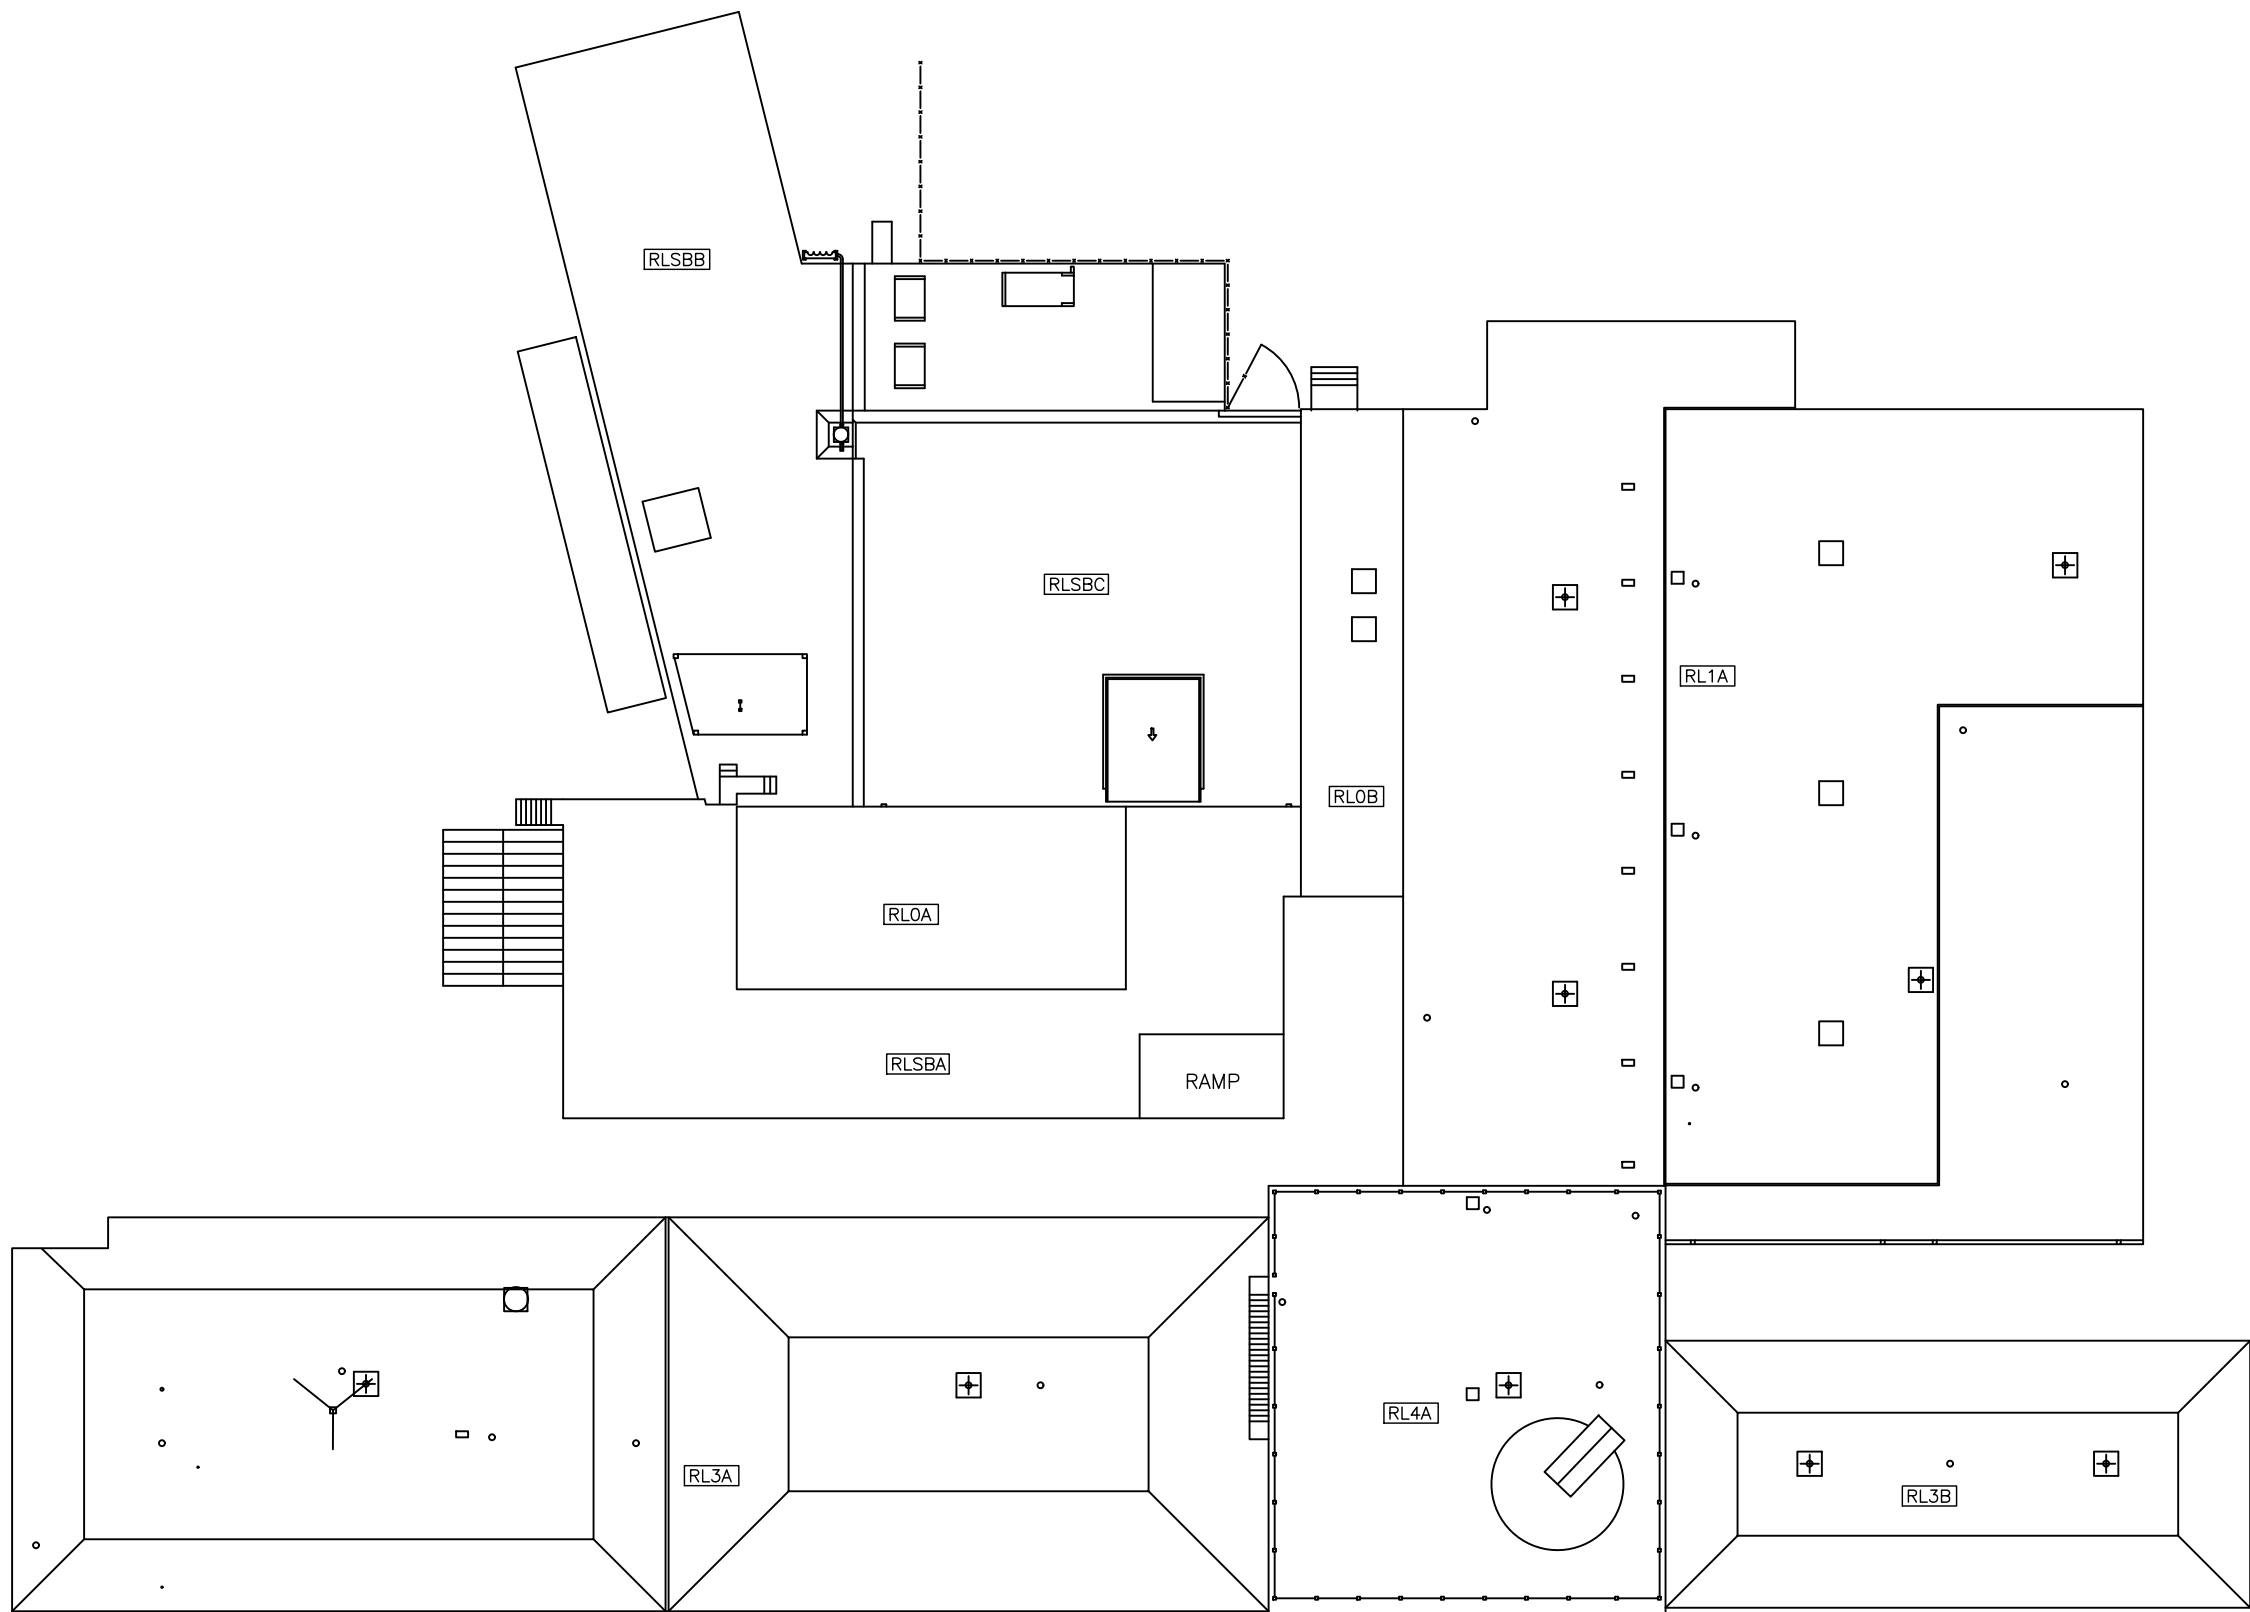

CARDWELL HALL

ROOF

| | | |
|-------------------------------------|---------------------------------------|--|
| BUILDING ABBREVIATION: CW | BUILDING NUMBER: 00091 | |
| GSF: 154888 | BUILT / RENOVATED: 1960 | |
| UPDATED: 1-8-2013 | FILE NAME: 00091-CARDWELL-ROOF.DWG | |

KANSAS STATE
UNIVERSITY

PLANNING & FACILITIES MANAGEMENT
DYKSTRA HALL
MANHATTAN, KS. 66506
785.532.6377