


MARLATT HALL

BASEMENT

BUILDING ABBREVIATION: ML	BUILDING NUMBER: 00076	
GSF: 126112	BUILT / RENOVATED: 1964, 1995	
UPDATED: 06/2013	FILE NAME: 00076-MARLATT-0-BASEMENT.DWG	

KANSAS STATE
UNIVERSITY

PLANNING & FACILITIES MANAGEMENT
DYKSTRA HALL
MANHATTAN, KS. 66506
785.532.6377

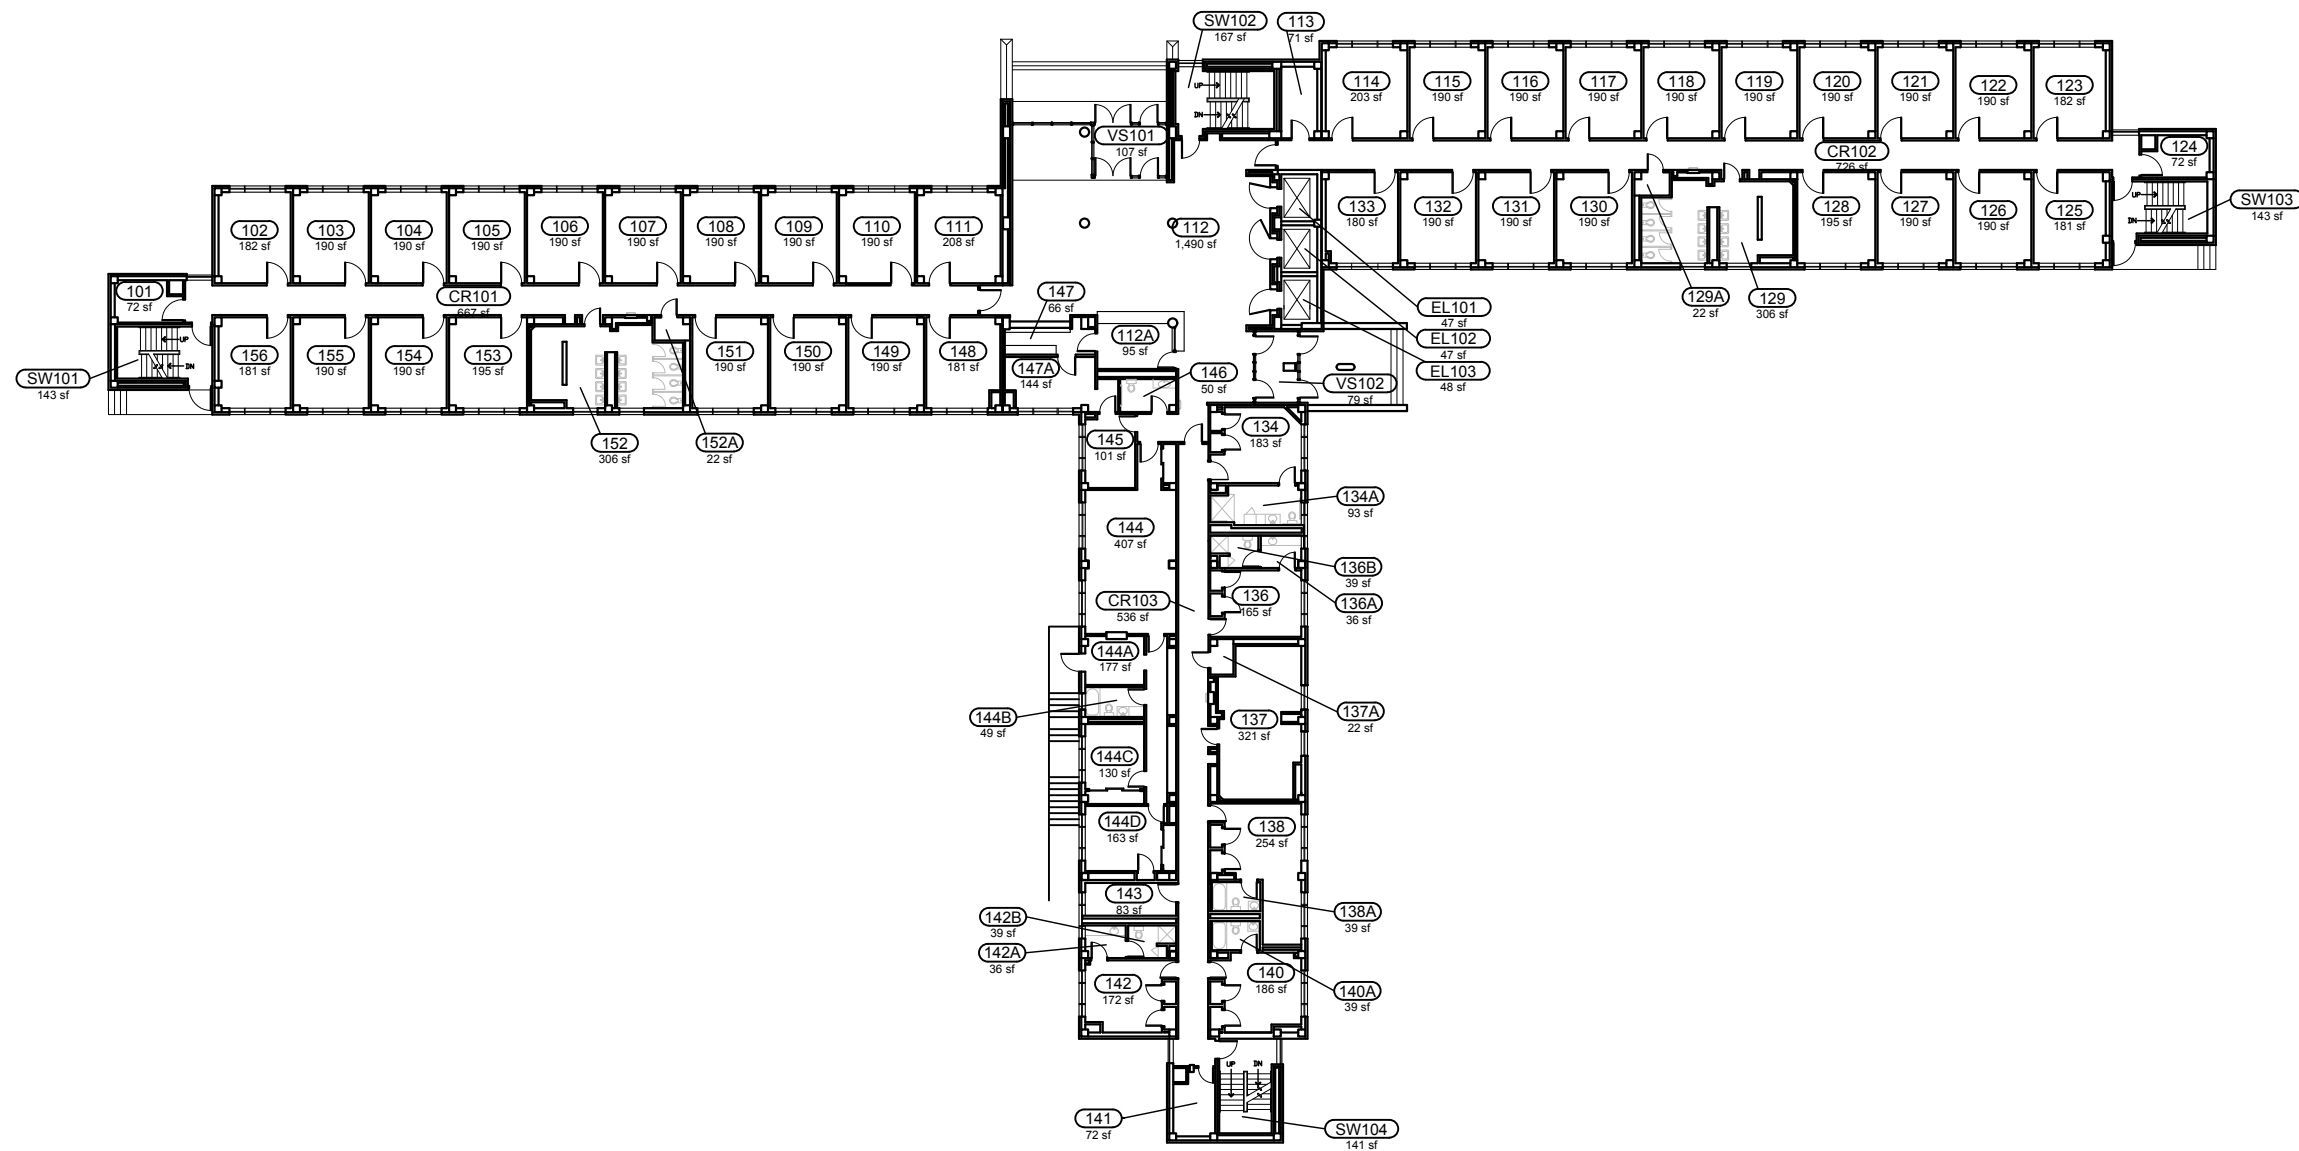

MARLATT HALL



FIRST

BUILDING ABBREVIATION: ML	BUILDING NUMBER: 00076	
GSF: 126112	BUILT / RENOVATED: 1964, 1995	
UPDATED: 06/2013	FILE NAME: 00076-MARLATT-1ST.DWG	

KANSAS STATE
UNIVERSITY

PLANNING & FACILITIES MANAGEMENT
DYKSTRA HALL
MANHATTAN, KS. 66506
785.532.6377



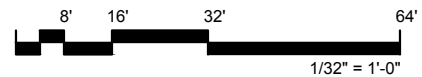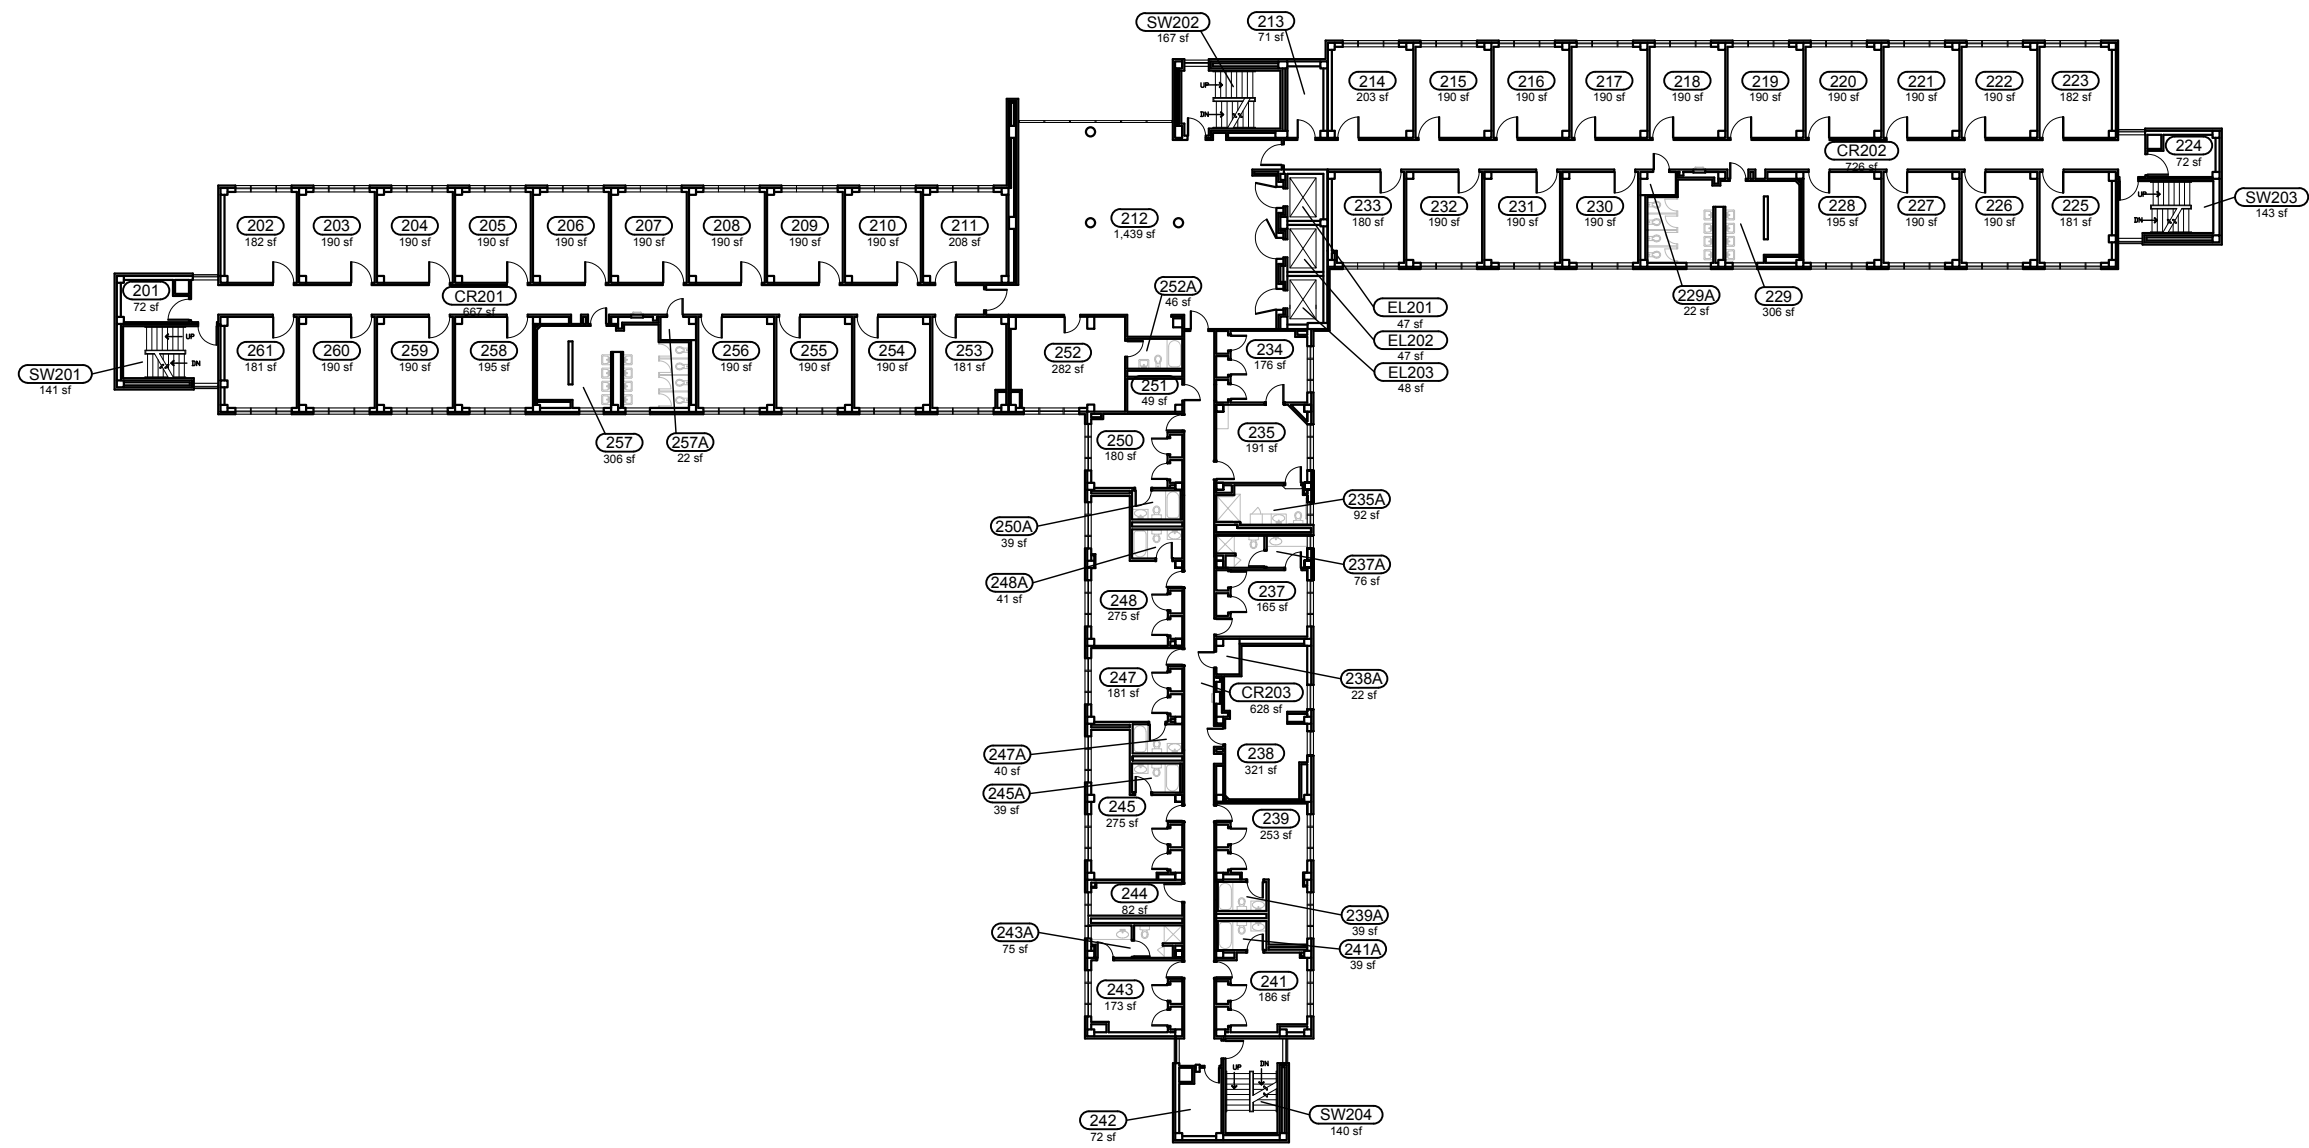

MARLATT HALL

SECOND

BUILDING
ABBREVIATION:
ML

BUILDING
NUMBER:
00076



GSF:
126112


BUILT / RENOVATED:
1964, 1995

UPDATED:
06/2013

FILE NAME:
00076-MARLATT-2ND.DWG

KANSAS STATE
UNIVERSITY

PLANNING & FACILITIES MANAGEMENT
DYKSTRA HALL
MANHATTAN, KS. 66506
785.532.6377

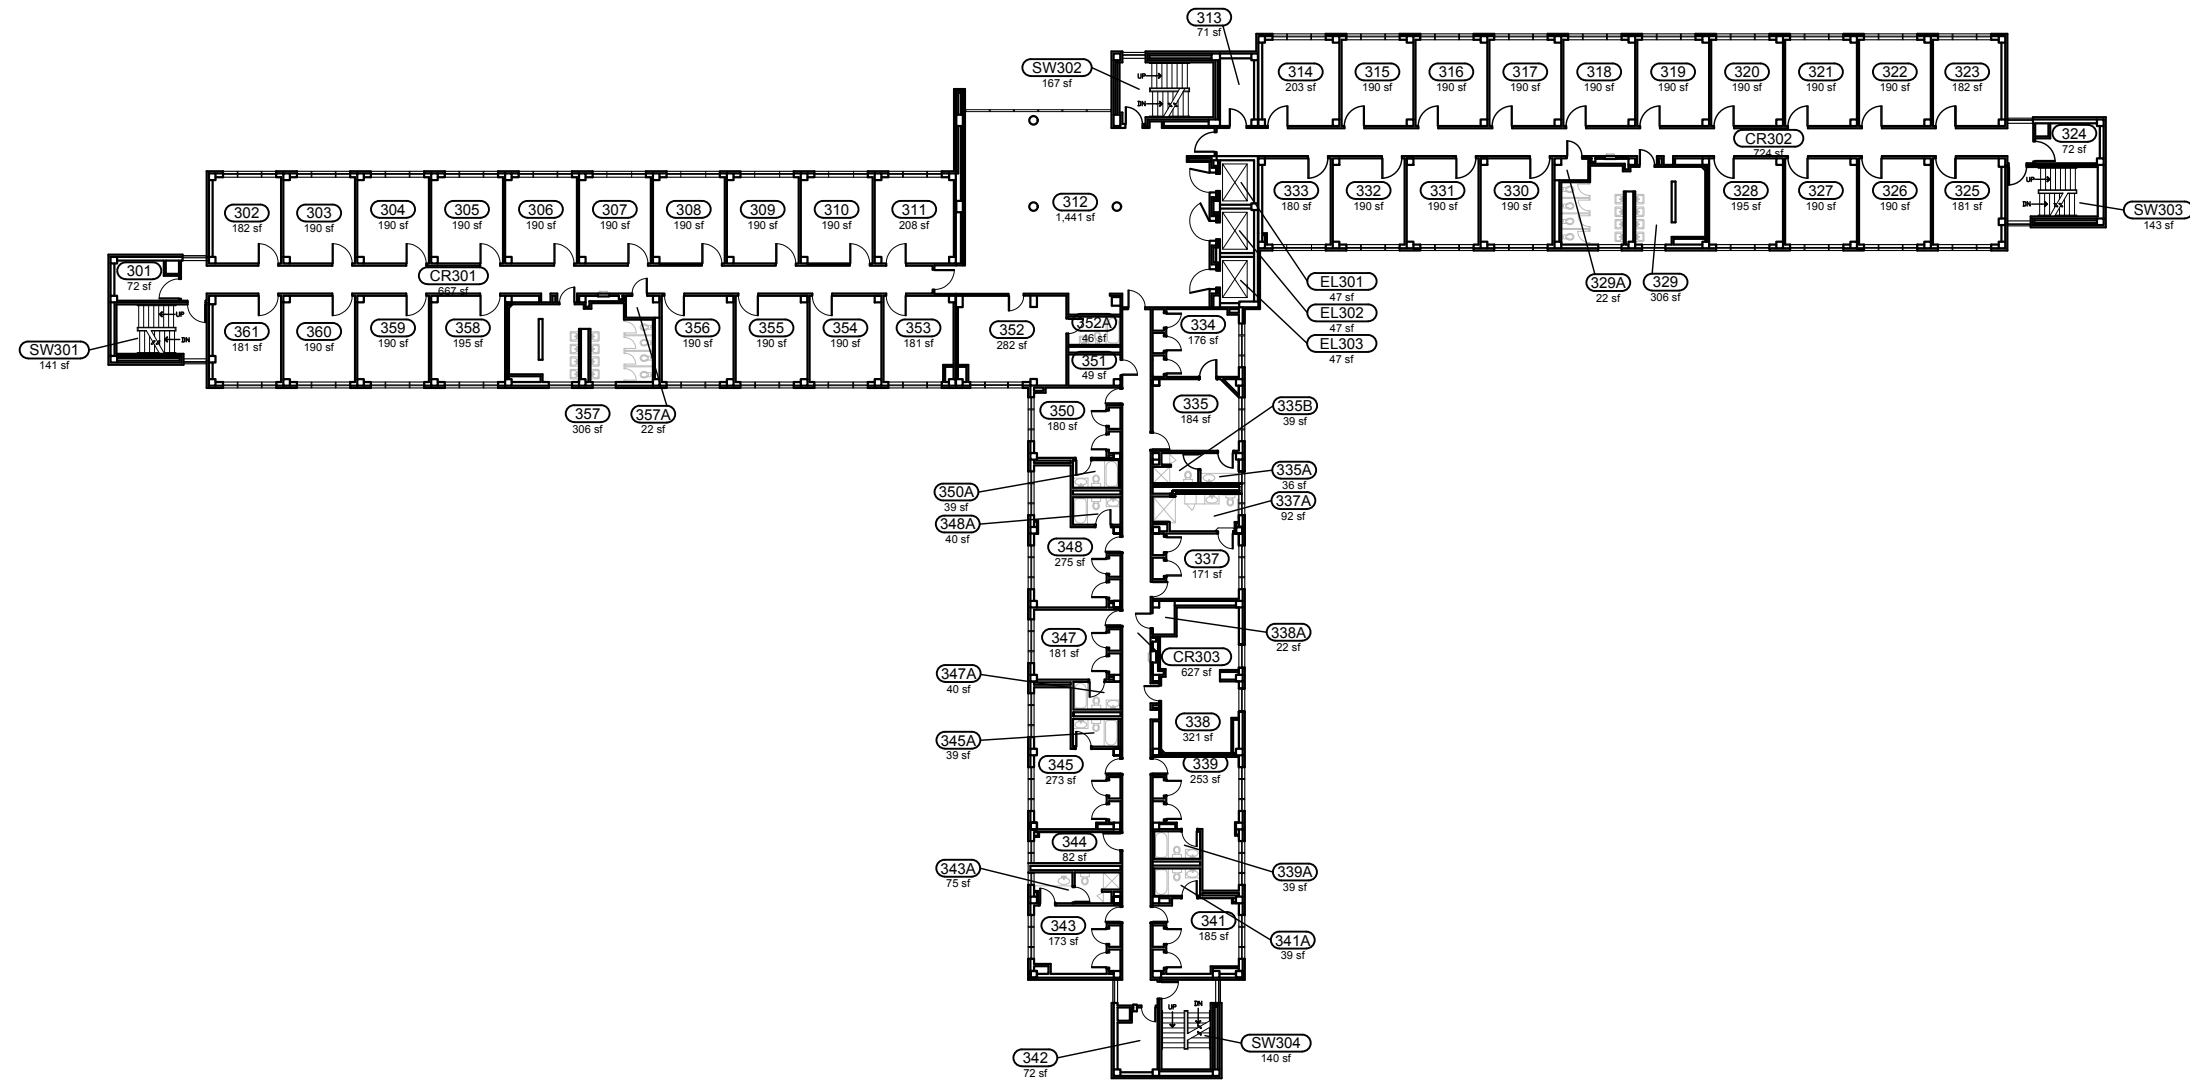


MARLATT HALL

THIRD

BUILDING ABBREVIATION: ML	BUILDING NUMBER: 00076	
GSF: 126112	BUILT / RENOVATED: 1964, 1995	
UPDATED: 06/2013	FILE NAME: 00076-MARLATT-3RD.DWG	

KANSAS STATE
UNIVERSITY

PLANNING & FACILITIES MANAGEMENT
DYKSTRA HALL
MANHATTAN, KS. 66506
785.532.6377

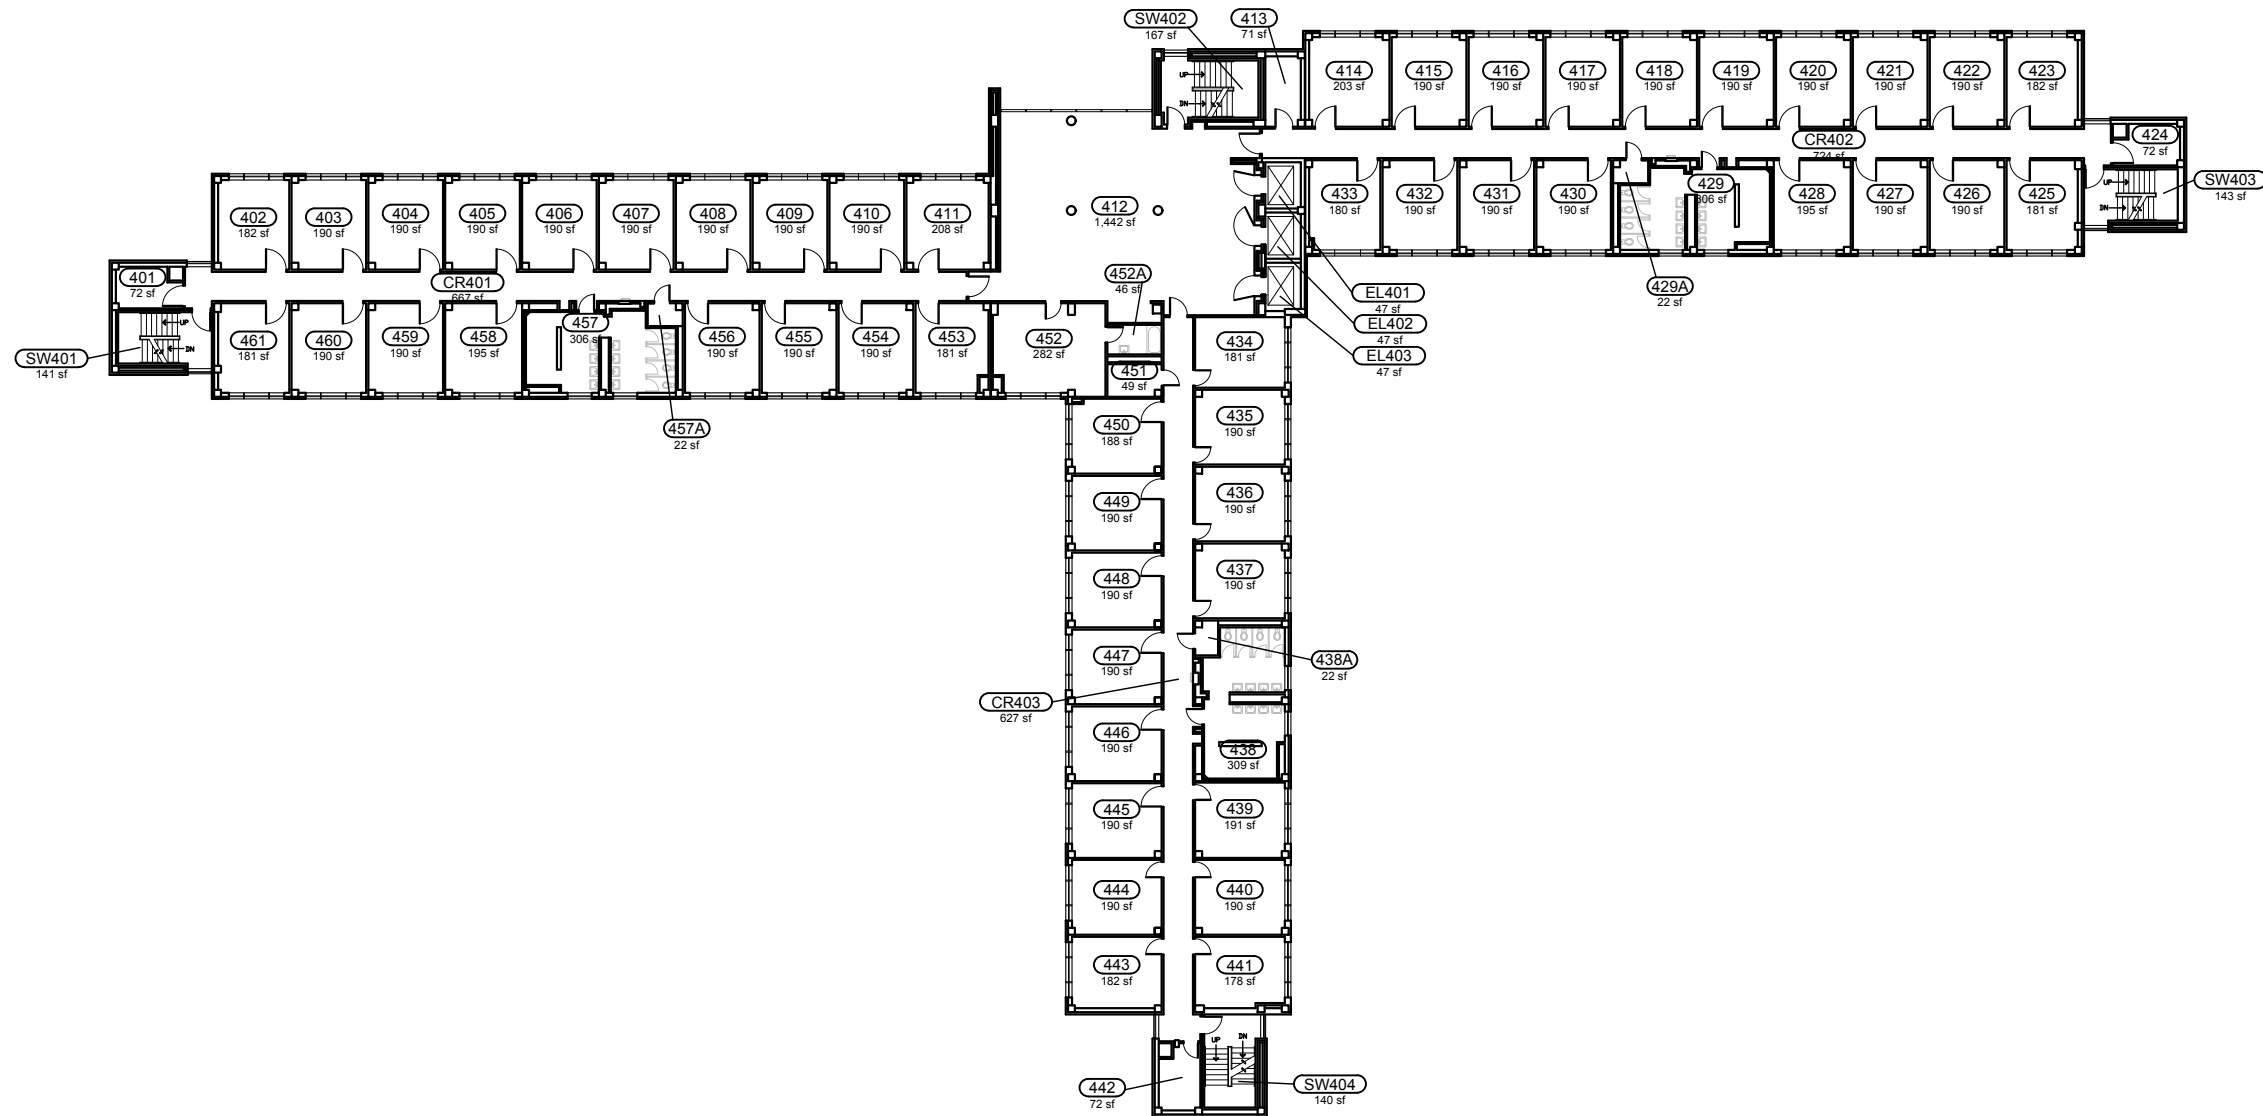


MARLATT HALL

FOURTH

BUILDING ABBREVIATION: ML	BUILDING NUMBER: 00076	
GSF: 126112	BUILT / RENOVATED: 1964, 1995	
UPDATED: 06/2013	FILE NAME: 00076-MARLATT-4TH.DWG	

KANSAS STATE
UNIVERSITY

PLANNING & FACILITIES MANAGEMENT
DYKSTRA HALL
MANHATTAN, KS. 66506
785.532.6377

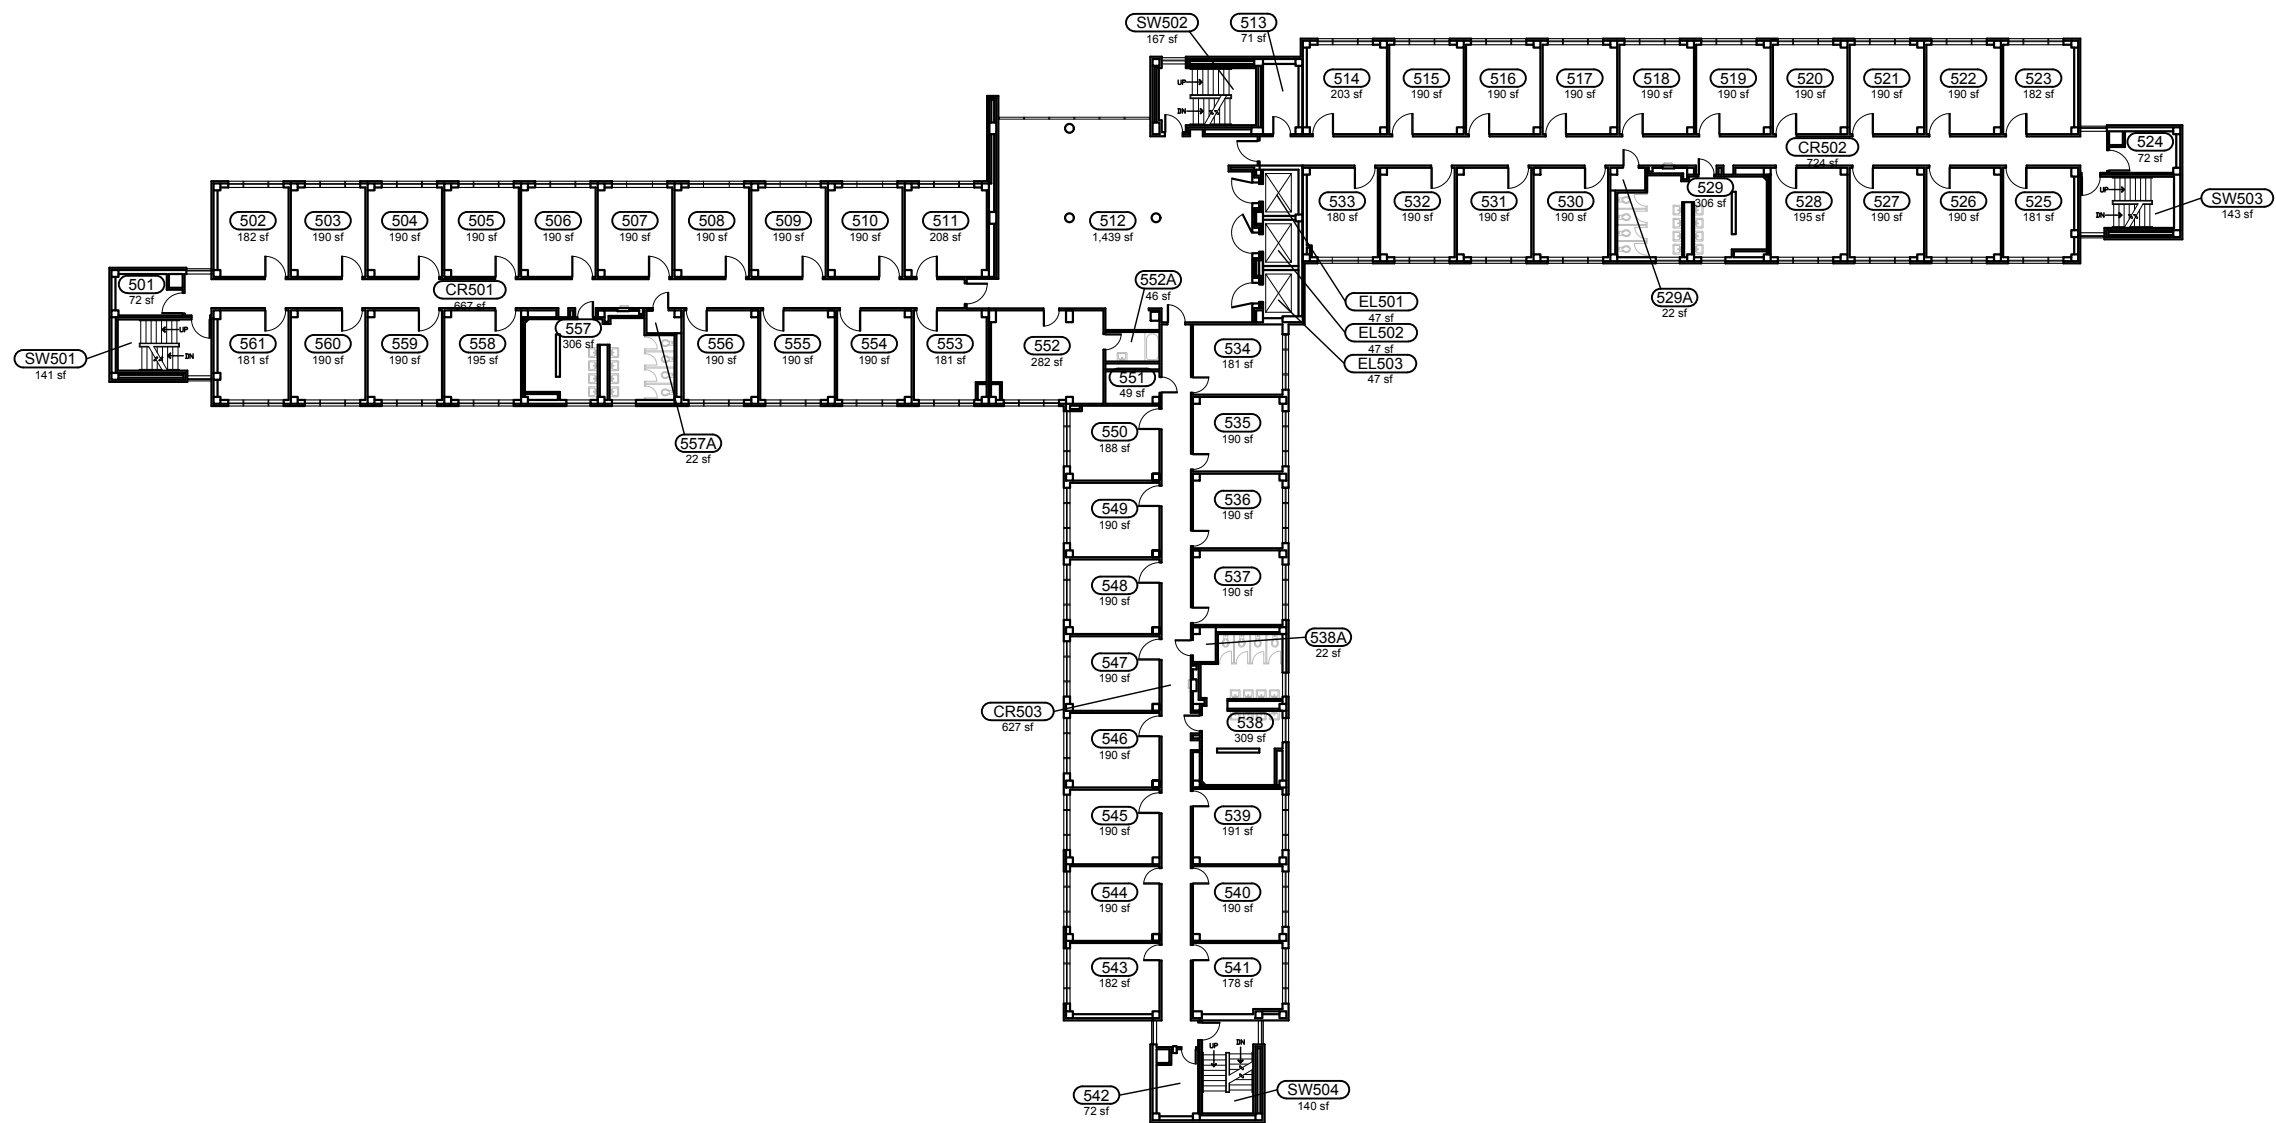

MARLATT HALL

FIFTH



BUILDING ABBREVIATION: ML	BUILDING NUMBER: 00076	
GSF: 126112	BUILT / RENOVATED: 1964, 1995	
UPDATED: 06/2013	FILE NAME: 00076-MARLATT-5TH.DWG	

KANSAS STATE
UNIVERSITY

PLANNING & FACILITIES MANAGEMENT
DYKSTRA HALL
MANHATTAN, KS. 66506
785.532.6377



PLANNING & FACILITIES MANAGEMENT
DYKSTRA HALL
MANHATTAN, KS. 66506
785.532.6377

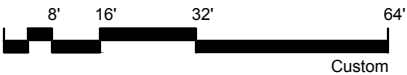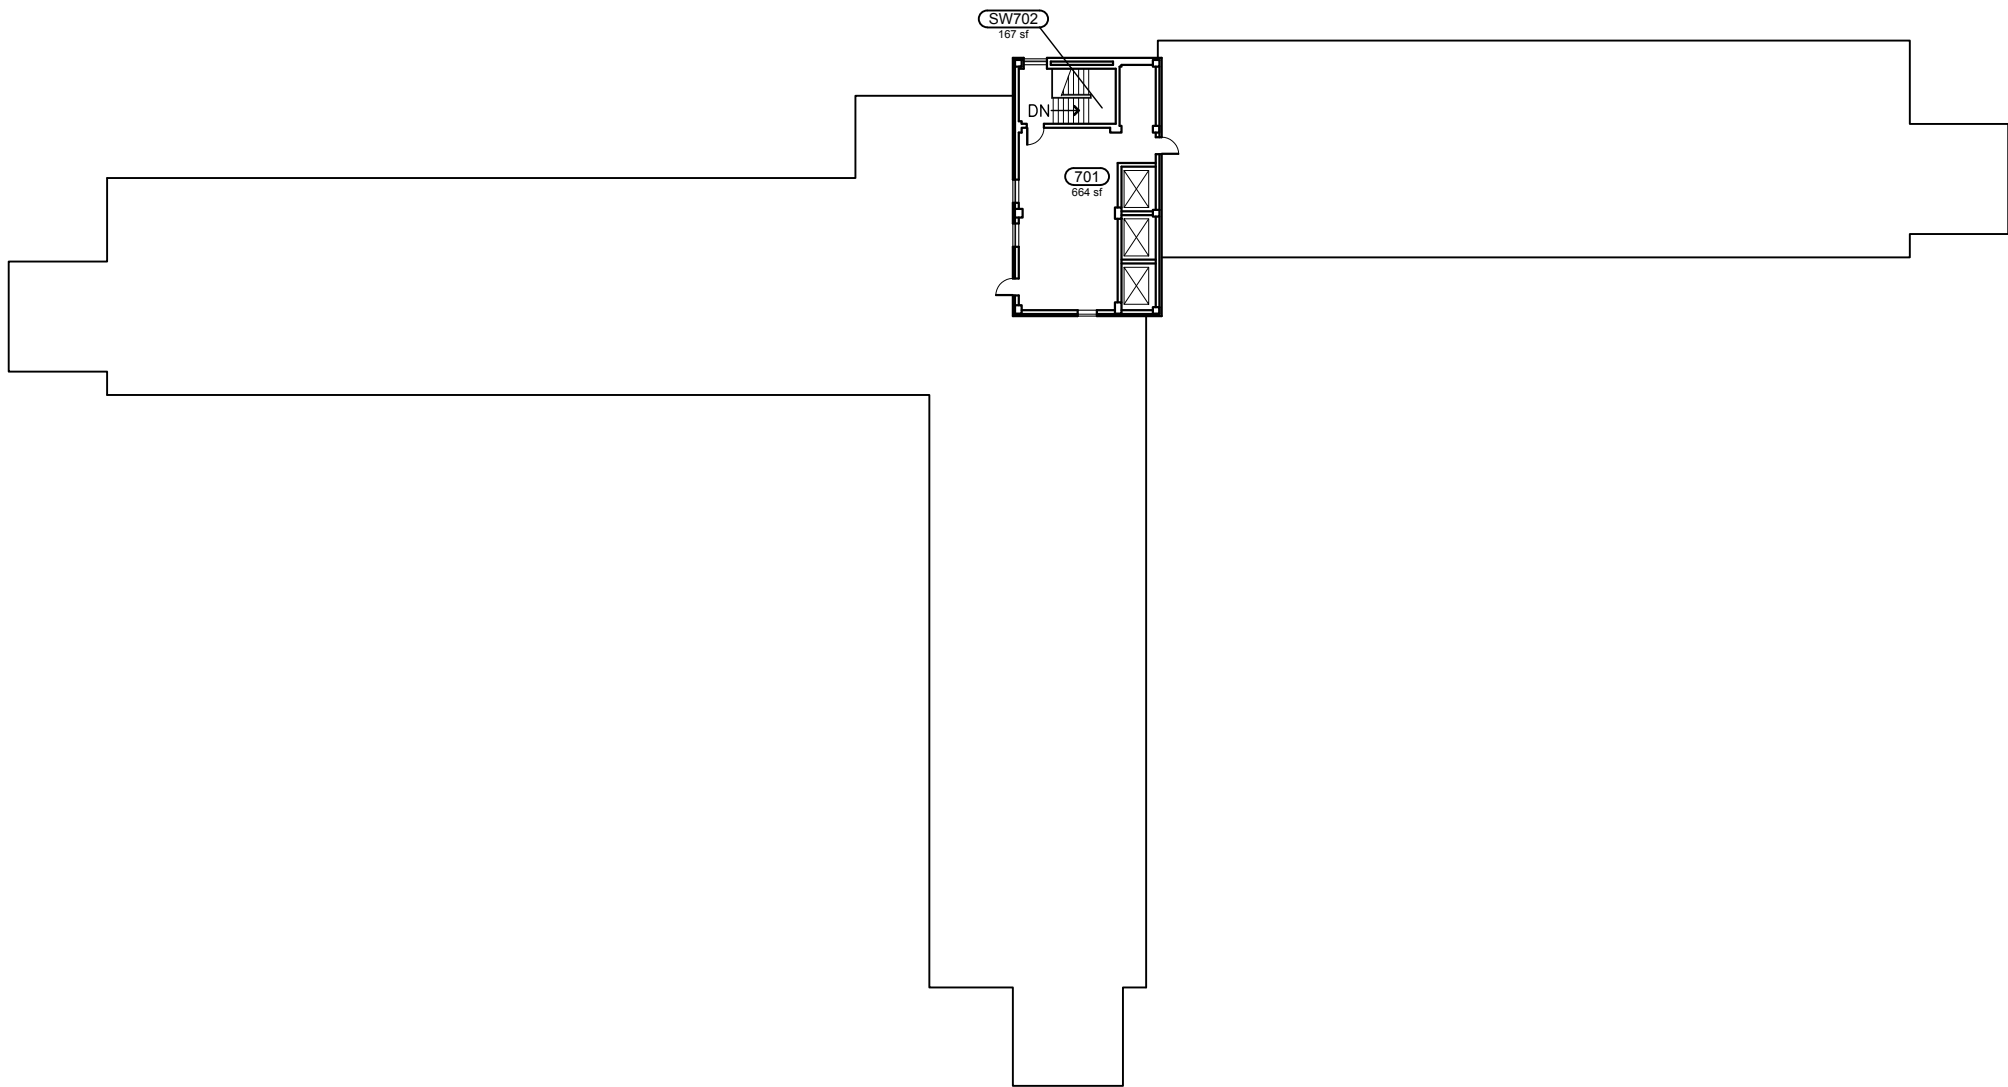


MARLATT HALL

PENTHOUSE

BUILDING ABBREVIATION: ML	BUILDING NUMBER: 00076	
GSF: 126112	BUILT / RENOVATED: 1964, 1995	
UPDATED: 06/2013	FILE NAME: 00076-MARLATT-7TH.DWG	

KANSAS STATE
UNIVERSITY

PLANNING & FACILITIES MANAGEMENT
DYKSTRA HALL
MANHATTAN, KS. 66506
785.532.6377

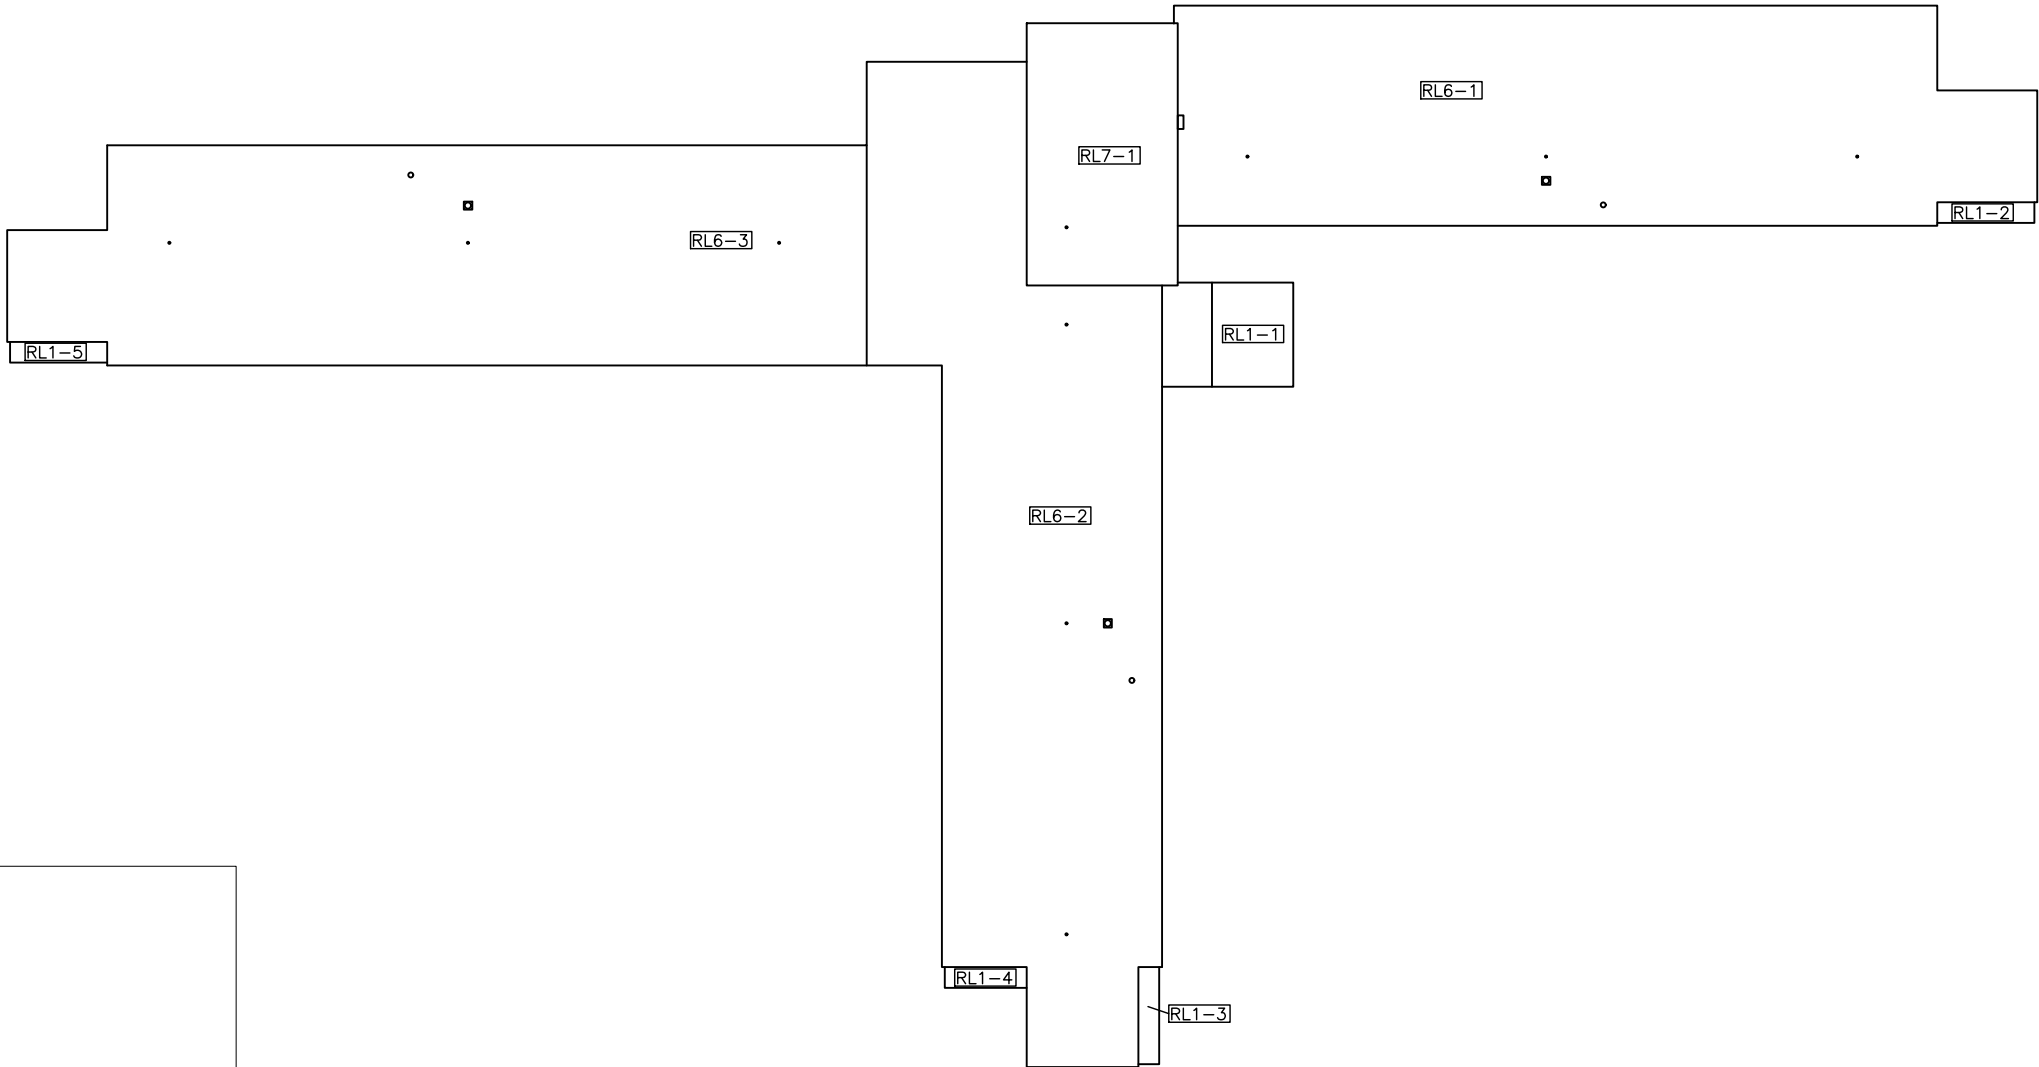

MARLATT HALL

ROOF

BUILDING ABBREVIATION: ML	BUILDING NUMBER: 00076	
GSF: 126112	BUILT / RENOVATED: 1964, 1995	
UPDATED: 06/2013	FILE NAME: 00076-MARLATT-R.DWG	

KANSAS STATE
UNIVERSITY

PLANNING & FACILITIES MANAGEMENT
DYKSTRA HALL
MANHATTAN, KS. 66506
785.532.6377